


DO NOT SCALE FROM THIS DRAWING

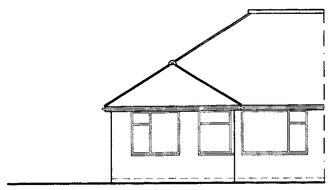


West Elevation

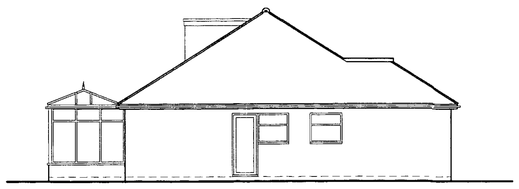


North Elevation

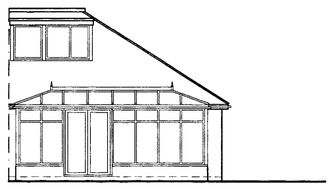


East Elevation

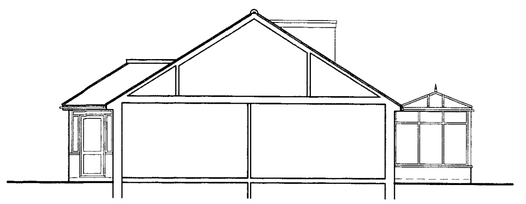

South Elevation

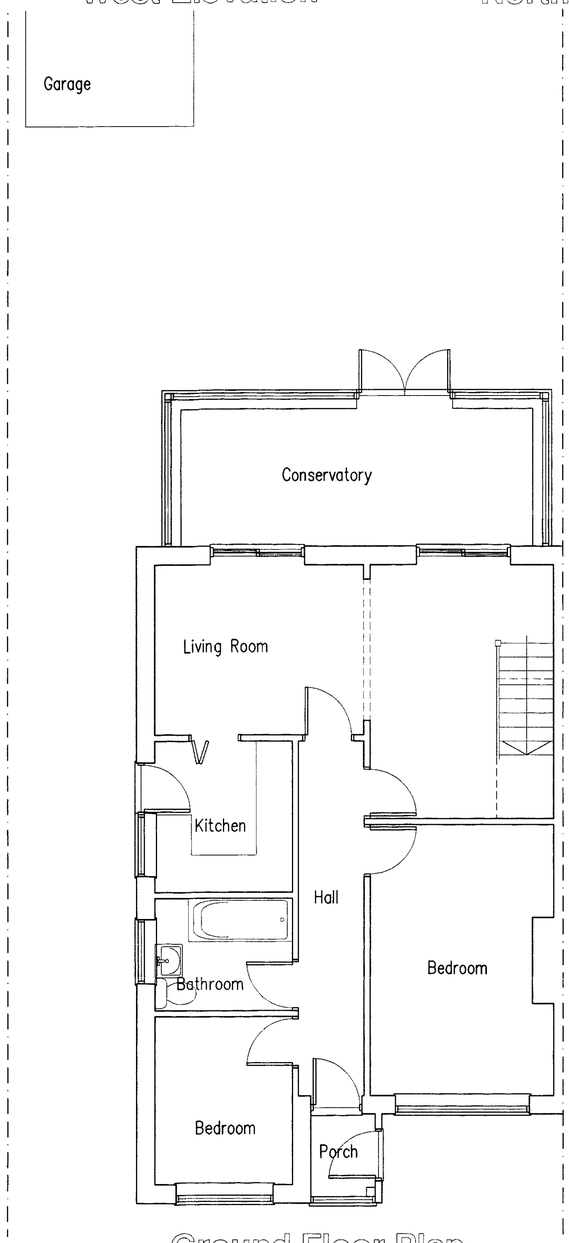

Ground Floor Plan

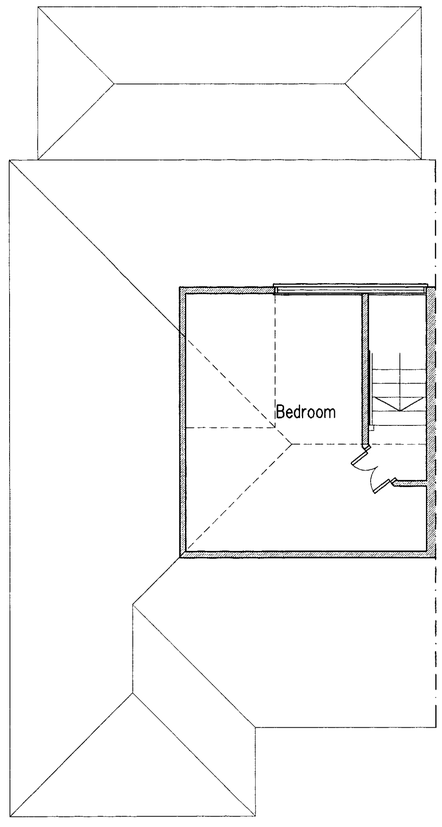

First Floor Plan

13/03/12
29 OCT 2012

1m 2m 3m 4m 5m 6m 7m 8m 9m 10m
1:50 Scale Bar

1m 2m 3m 4m 5m 6m 7m 8m 9m 10m
1:100 Scale Bar

Proposed Extensions At: 30 Abbey Road, Sompting, West Sussex

rja Planning & Building Consultants Ltd.
16 Greenacres
Shoreham-By-Sea
West Sussex
BN43 5WY
t/f: 01273 467297 mob: 07971 375739
e: rex@rjapbc.co.uk web: www.rjapbc.co.uk

Chartered Institute of Architectural Technologists

PROJECT: 30 Abbey Road, Sompting, West Sussex
DRAWING TITLE: Existing Floor Plans & Elevations
CLIENT: Ms J. Draper
DWG NO: 12414-02
REVISION:
SCALE: 1:50, 1:100 @ A1
DATE: 2.10.2012
DRAWN: rex