

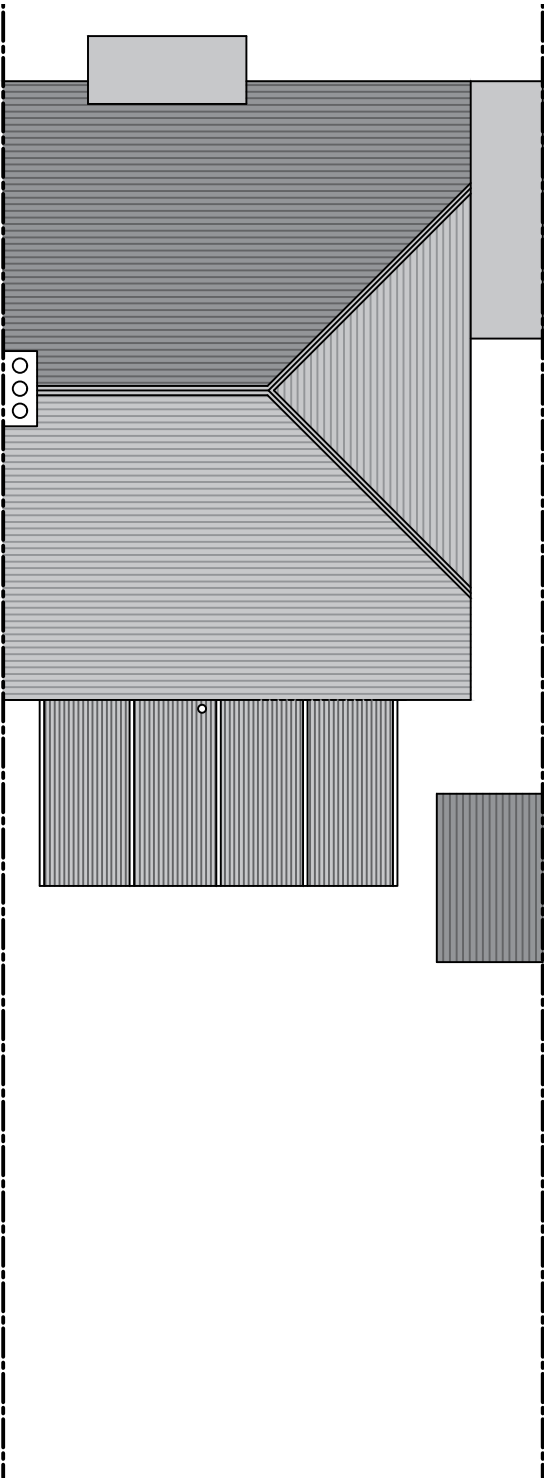


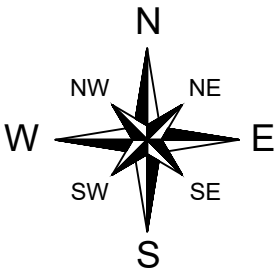


Roof Layout

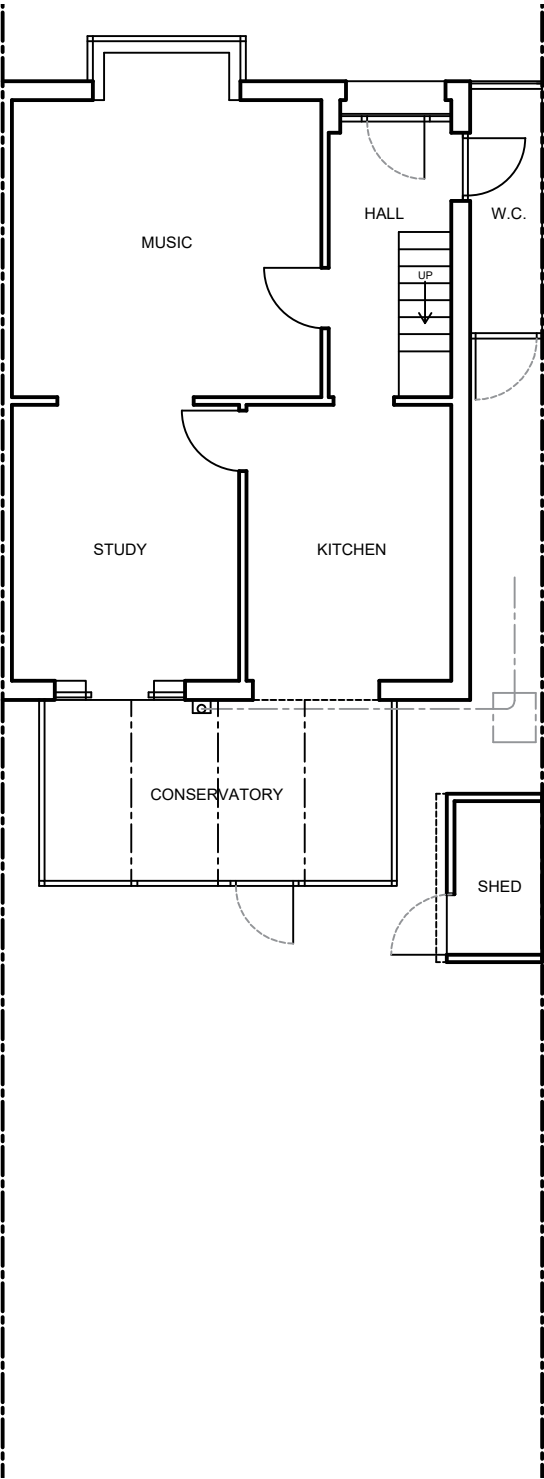

Notes:
Any drawings or plans depicted make no allowance for the provision of any tie bars within the roof of the proposed conservatory. This can only be determined once the roof is put into manufacture.

These drawings are the property of Anglian Home Improvements and must not be used, distributed, loaned or copied without the express permission of Anglian Home Improvements.
All dimensions are in millimetres (mm) unless noted otherwise.
Do not use for base laying purposes

Produced on A3 paper

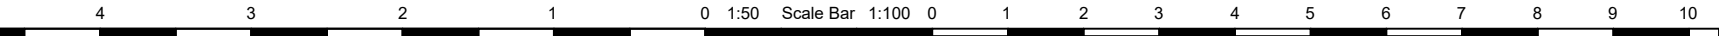

B	19/01/26	Existing and proposed roof layout added	SDr
A	15/01/26	Compass and compass notation added	SDr
Rev.	Date	Description	Initials



V04 September 2024

Drawing title: Existing Plan and Roof Layout

CONTRACT No. : 900-17601

Page 1 of 4

Proposed: PVCu Conservatory
at: 48 KINGSLAND ROAD
WORTHING
WEST SUSSEX
BN14 9ED

Drawers initials: SDr

Scale : 1:100

Date: 06/01/26