


North Elevation

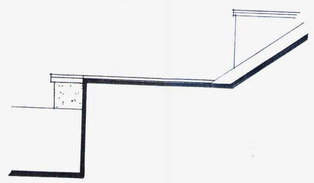

West Elevation




South Elevation

ADUR & WORTHING PLANNING SERVICES
PLAN | AWDM/0832/12
DATE VALID | 9/7/12




Block Plan 1:500

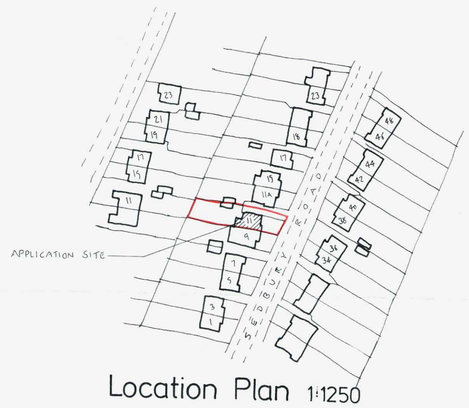


Location Plan 1:1250

A1 PAPER SIZE SCALE 1:50 1:100 1:500 1:1250

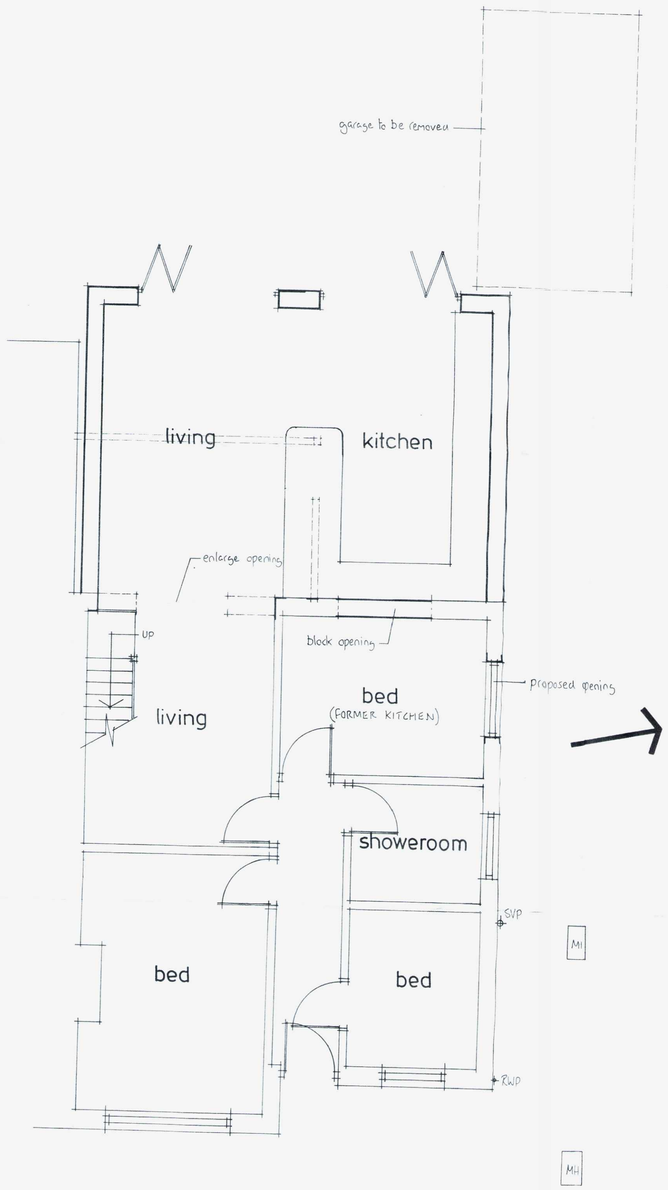

Ground Floor Plan

north

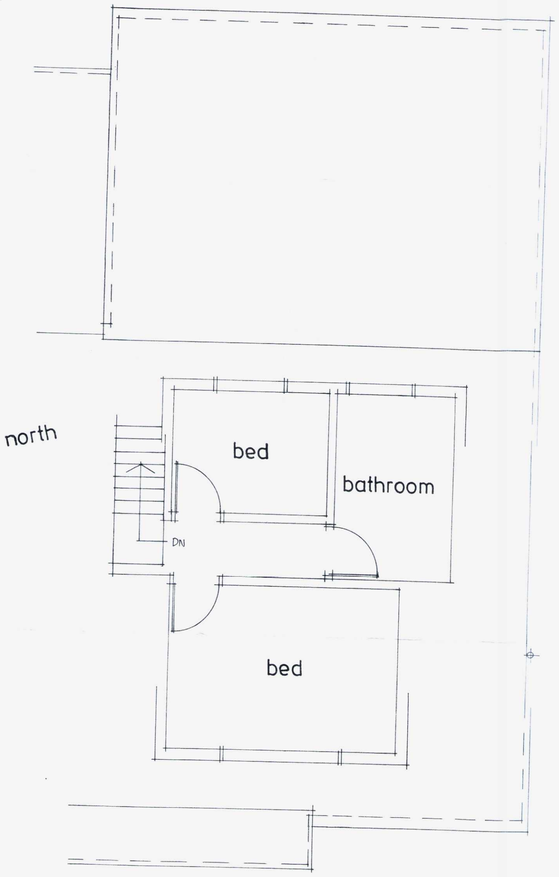

First Floor Plan

REVISIONS
REV 'A' 4.7.12
Flat roof over extension shown, Proposed rooflight omitted.

Do not scale from this drawing all dimensions must be checked on site. This drawing is the sole copyright of Insite Planning Ltd.

Insite Planning Ltd
5 Beechwood Avenue
Brighton, East Sussex
BN1 8ED
Tel: 01273 558118

Client:

Job:
11 Sedbury Road
Sompting

Proposed Single Storey Rear Extension

Date: 27.6.12 Scale: 1:50, 1:100

Drawing No. 1448/1609 A