

North Elevation

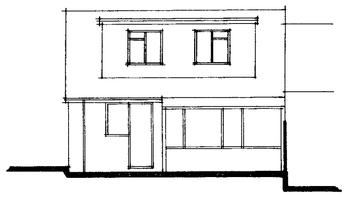

West Elevation

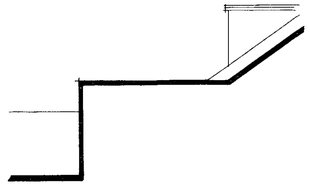

South Elevation

ADUR & WORTHING PLANNING SERVICES
PLAN AWDM/ 0532/12
DATE VALID 9/7/12

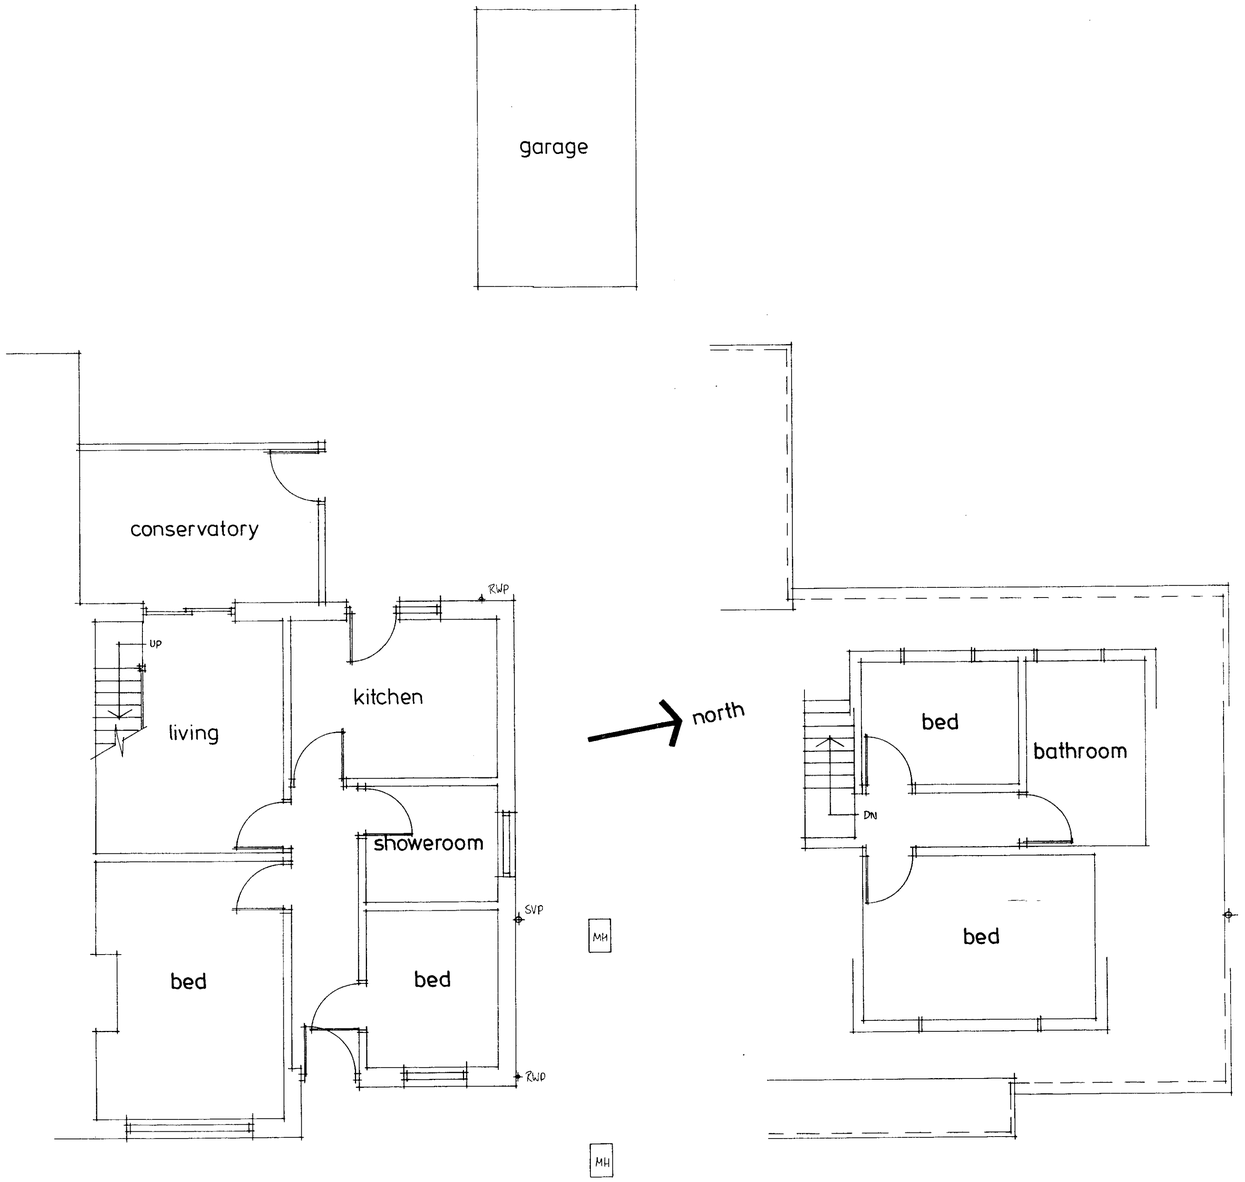

Ground Floor Plan

First Floor Plan

A1 PAPER SIZE SCALE 1:50 0 1 2 3 4 5
1:100 0 1 2 3 4 5 6 7 8 9 10

Do not scale from this drawing all dimensions must be checked on site. This drawing is the sole copyright of Insite Planning Ltd.

Insite Planning Ltd
5 Beechwood Avenue
Brighton, East Sussex
BN1 8ED
Tel: 01273 558118

Client:

Job:
11 Sedbury Road
Sompting

Existing Floor Plans and Elevations

Date: 25.6.12 **Scale:** 1:50, 1:100

Drawing No. 1448/1608