

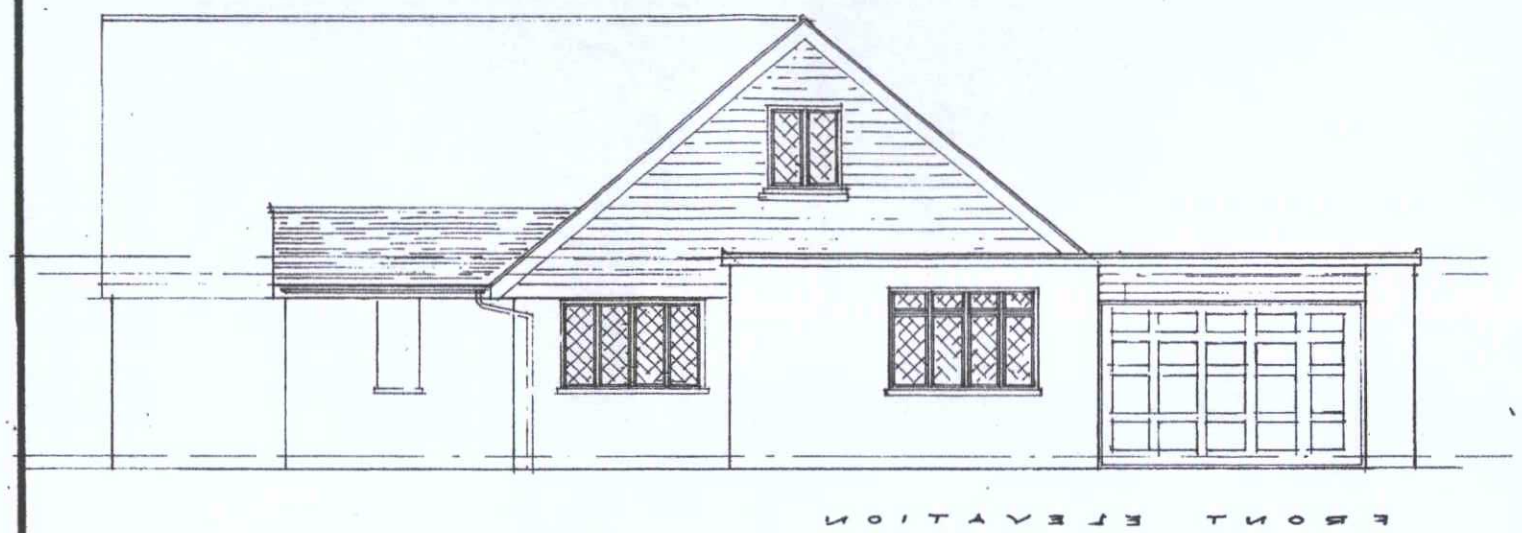


FRONT ELEVATION

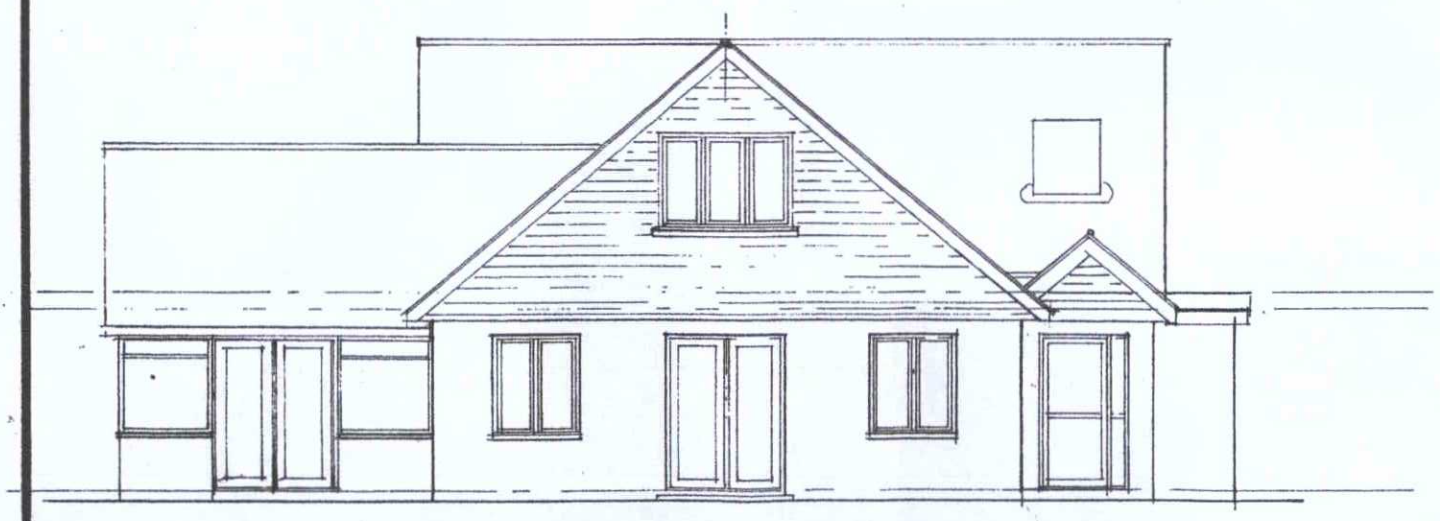

SIDE ELEVATION (West)

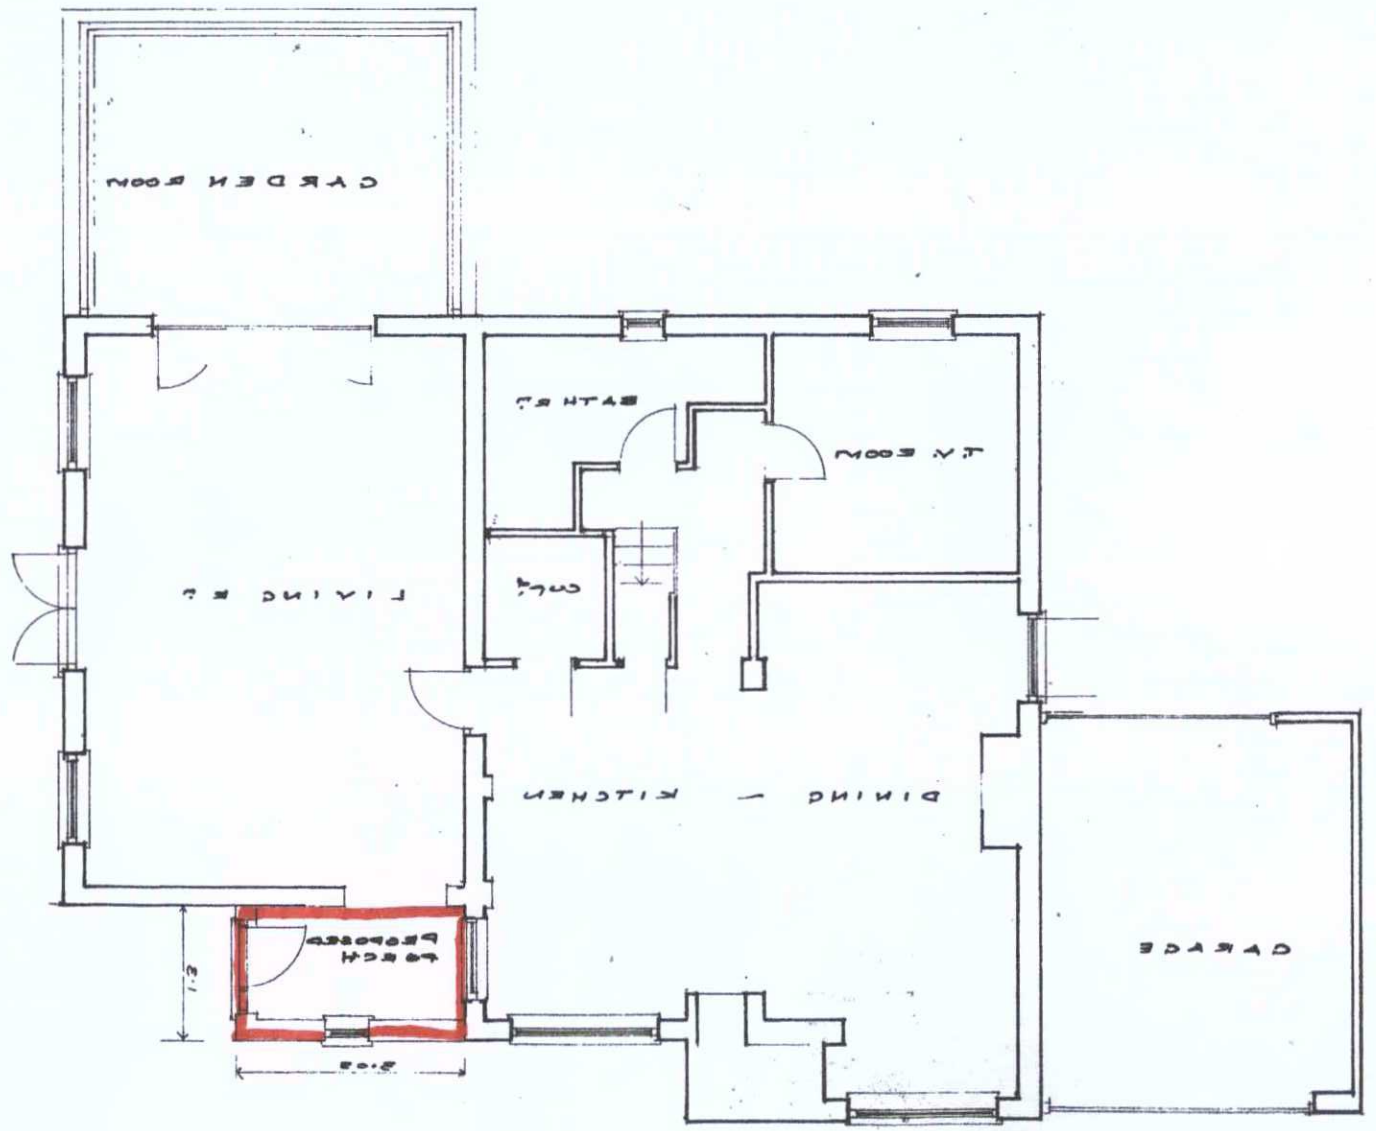

GROUND FLOOR

PROJECT: **Proposed Porch** 25 Beach Green, Shoreham By Sea West Sussex. BN43 5YG	
CLIENTS: Mr J Brooks	
Scales: 1:50@ A2, 1:100 @ A3 — Page Size: A3 — DWG. NO.: 1398/1 — P.J. Clay: Jan 2015	
PHILIP J CLAY ARCHITECTURAL DESIGN TELEPHONE 01903 893589 E-Mail philipclay@sky.com Web site www.philclay.co.uk	

ADUR & WORTHING PLANNING SERVICES	
PLAN	AWDM/1710/14
DATE VALID	10 FEB 2015