
Indicative Layout

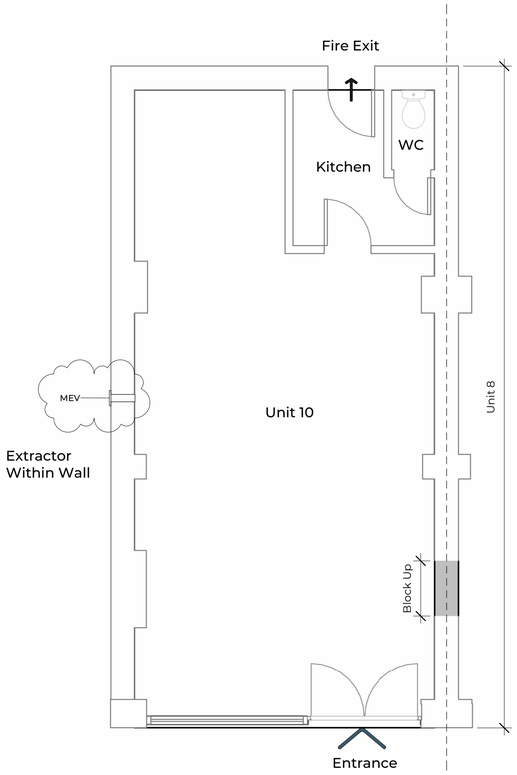


Proposed Ground Floor Plan

1 : 50




Proposed South Front Elevation

1 : 50

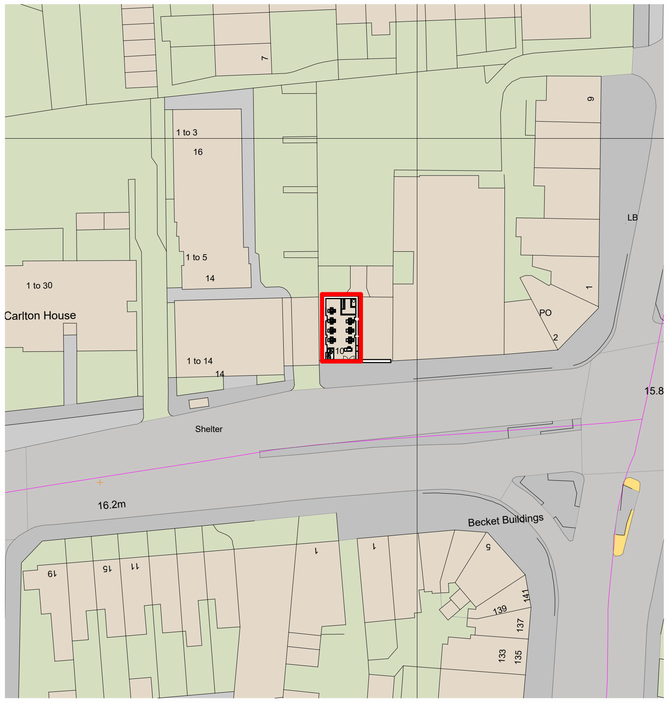

Site Plan

1 : 500

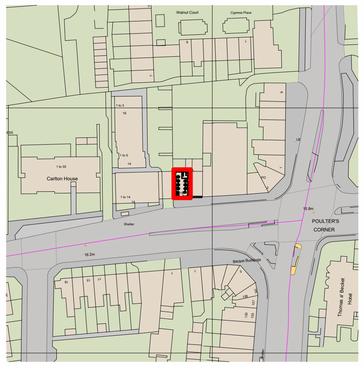

Location Plan

1 : 1250

0m 1m 2m 3m 4m 5m

VISUAL SCALE 1:50 @ A1

0m 10m 20m 30m 40m 50m

VISUAL SCALE 1:500 @ A1

0m 25m 50m 75m 100m 125m

VISUAL SCALE 1:1250 @ A1

Notes:

1. THE COPYRIGHT OF THIS DRAWING IS VESTED IN ARCHEVOLVE AND IT MAY NOT BE REPRODUCED IN WHOLE OR PART OR USED FOR THE MANUFACTURE OF ANY ARTICLE WITHOUT THE EXPRESS PERMISSION OF THE COPYRIGHT HOLDERS.

2. WORK TO FIGURED DIMENSIONS ONLY.

3. THIS DRAWING IS TO BE READ IN CONJUNCTION WITH ALL RELEVANT ARCHITECT'S, SERVICE ENGINEER'S AND ARCHEVOLVE AND SPECIFICATIONS.

Rev_A	Relocated of MEV	AP	07/08/24

Revision Number	Revision Description	Issued by	Revision Date

DATE: 03/07/24

STATUS: PRELIMNARY ISSUE

SHEET SIZE: A1

SCALE: As indicated

DRAWN: AP

CHECKED:

CLIENT: Mr Nguyen

SITE ADDRESS: 10 Littlehampton Road Worthing

REVISION: Rev_A

DRAWING NO: ARC/045/24/02

DRAWING: Change of Use

TITLE: Proposed Plans

PROJECT NO: LHPRD

ARCHEVOLVE
// design @archevolve.co.uk
// www. archevolve.co.uk
// 07830 325566
CIAT CHARTERED PRACTICE