The property owner is required to serve a party structure notice on the adjoining owner as required by The Party Wall etc Act 1996.

Plan 1 of 4

Bashfords Lane

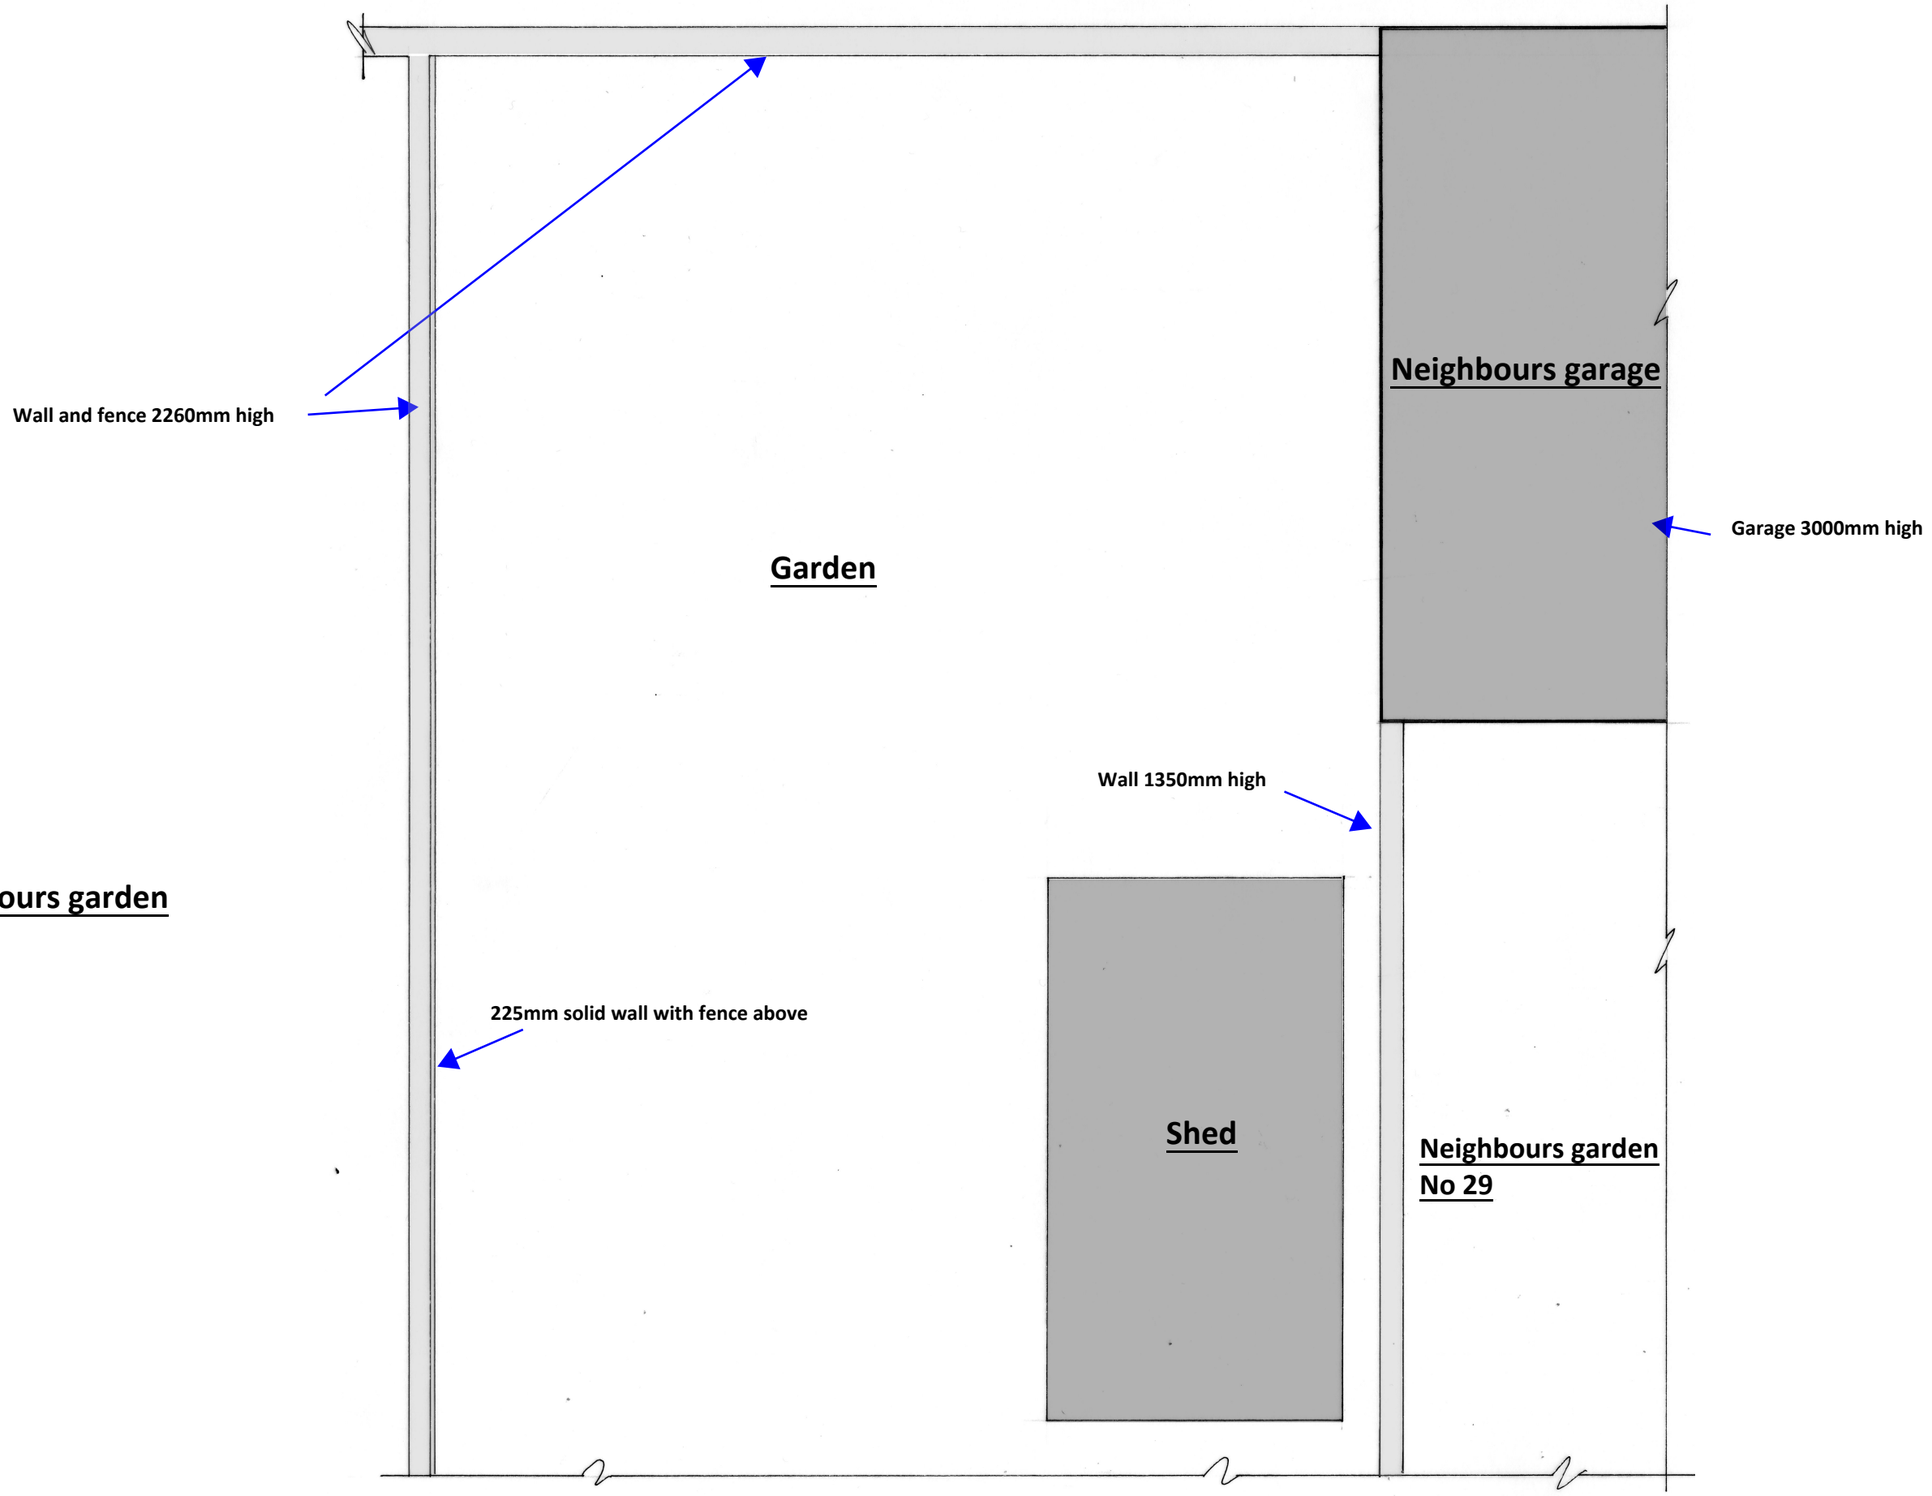

Existing Plan 1:50

cabe chartered association of building engineers

A3

CLIENT: Mr & Mrs Fletcher

DATE: 11.04.2024

DRWG No: BSB/24092/1

1:50 @ A3

1:100

Garden Annex

CBuildE chartered building engineer

27 Westbourne Ave, Worthing BN14 7LB

BSB S.Barrett Architectural, Structural & Party Wall Services

stevebsbltd@yahoo.com

07974 715009

cabe chartered association of building engineers