The property owner is required to serve a party structure notice on the adjoining owner as required by The Party Wall etc Act 1996.

Plan 2 of 4

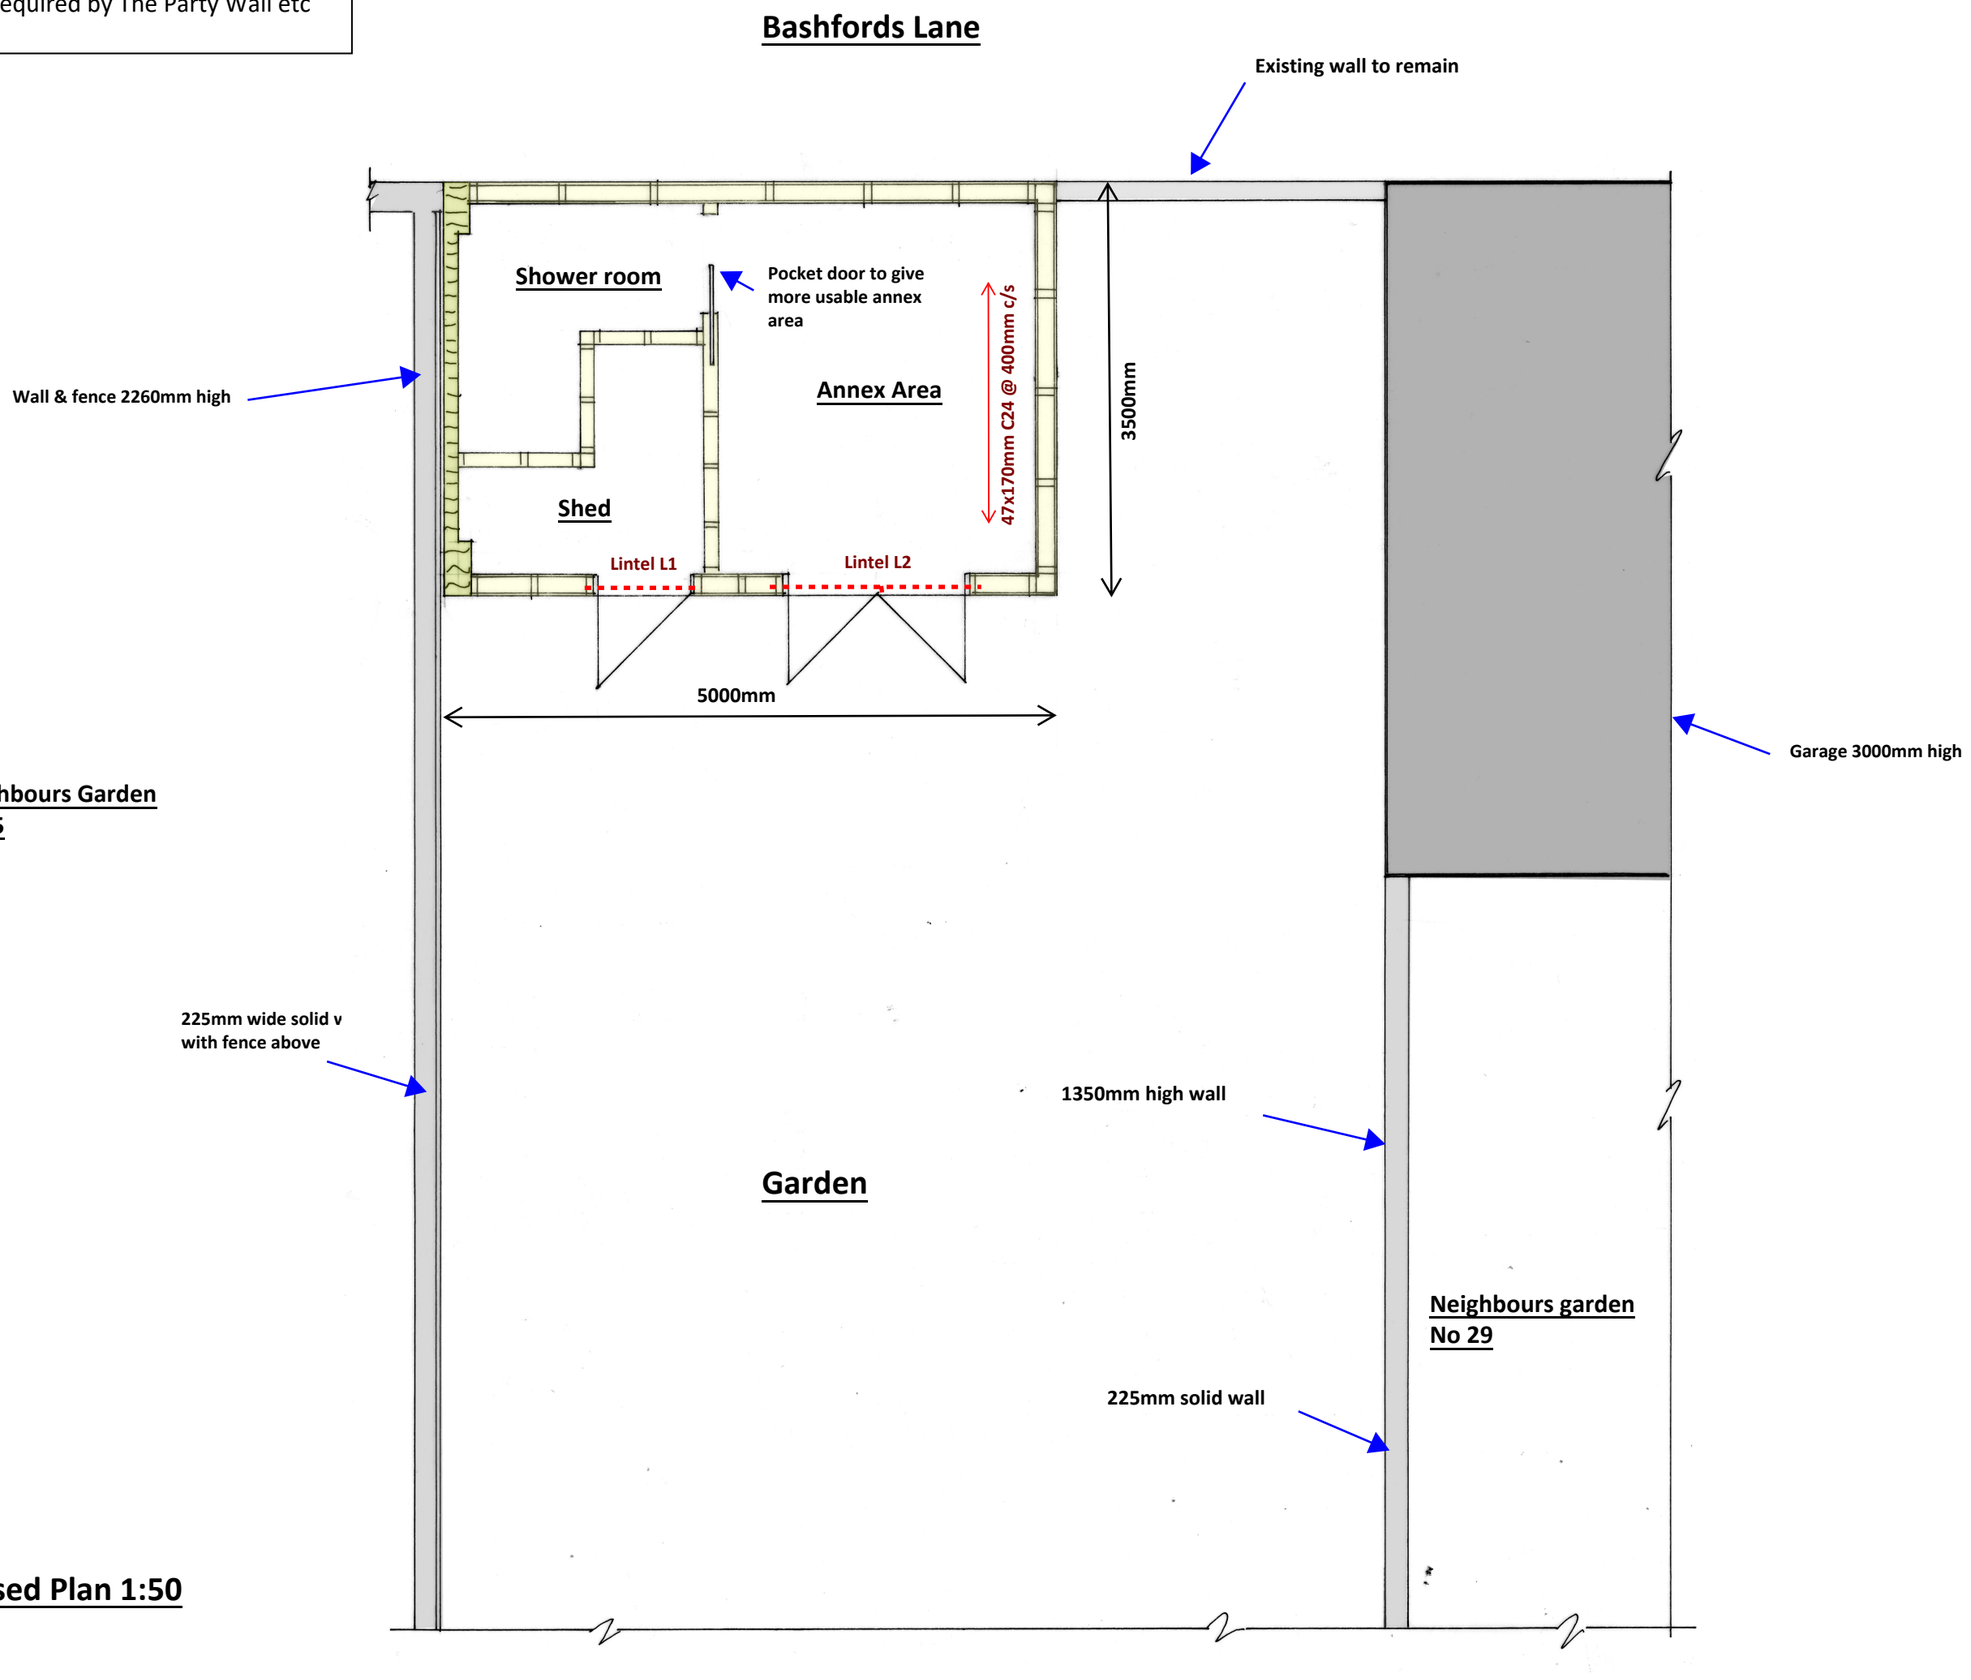

Proposed Plan 1:50

cabe chartered association of building engineers

CLIENT:	Mr & Mrs Fletcher
DATE:	11.04.2024
DRWG No:	BSB/24092/2/C
	A3

1:50 @ A3

1:100

Garden Annex

CBuildE chartered building engineer

27 Westbourne Ave, Worthing BN14 7LB

BSB S.Barrett Architectural, Structural & Party Wall Services

stevebsbltd@yahoo.com

07974 715009