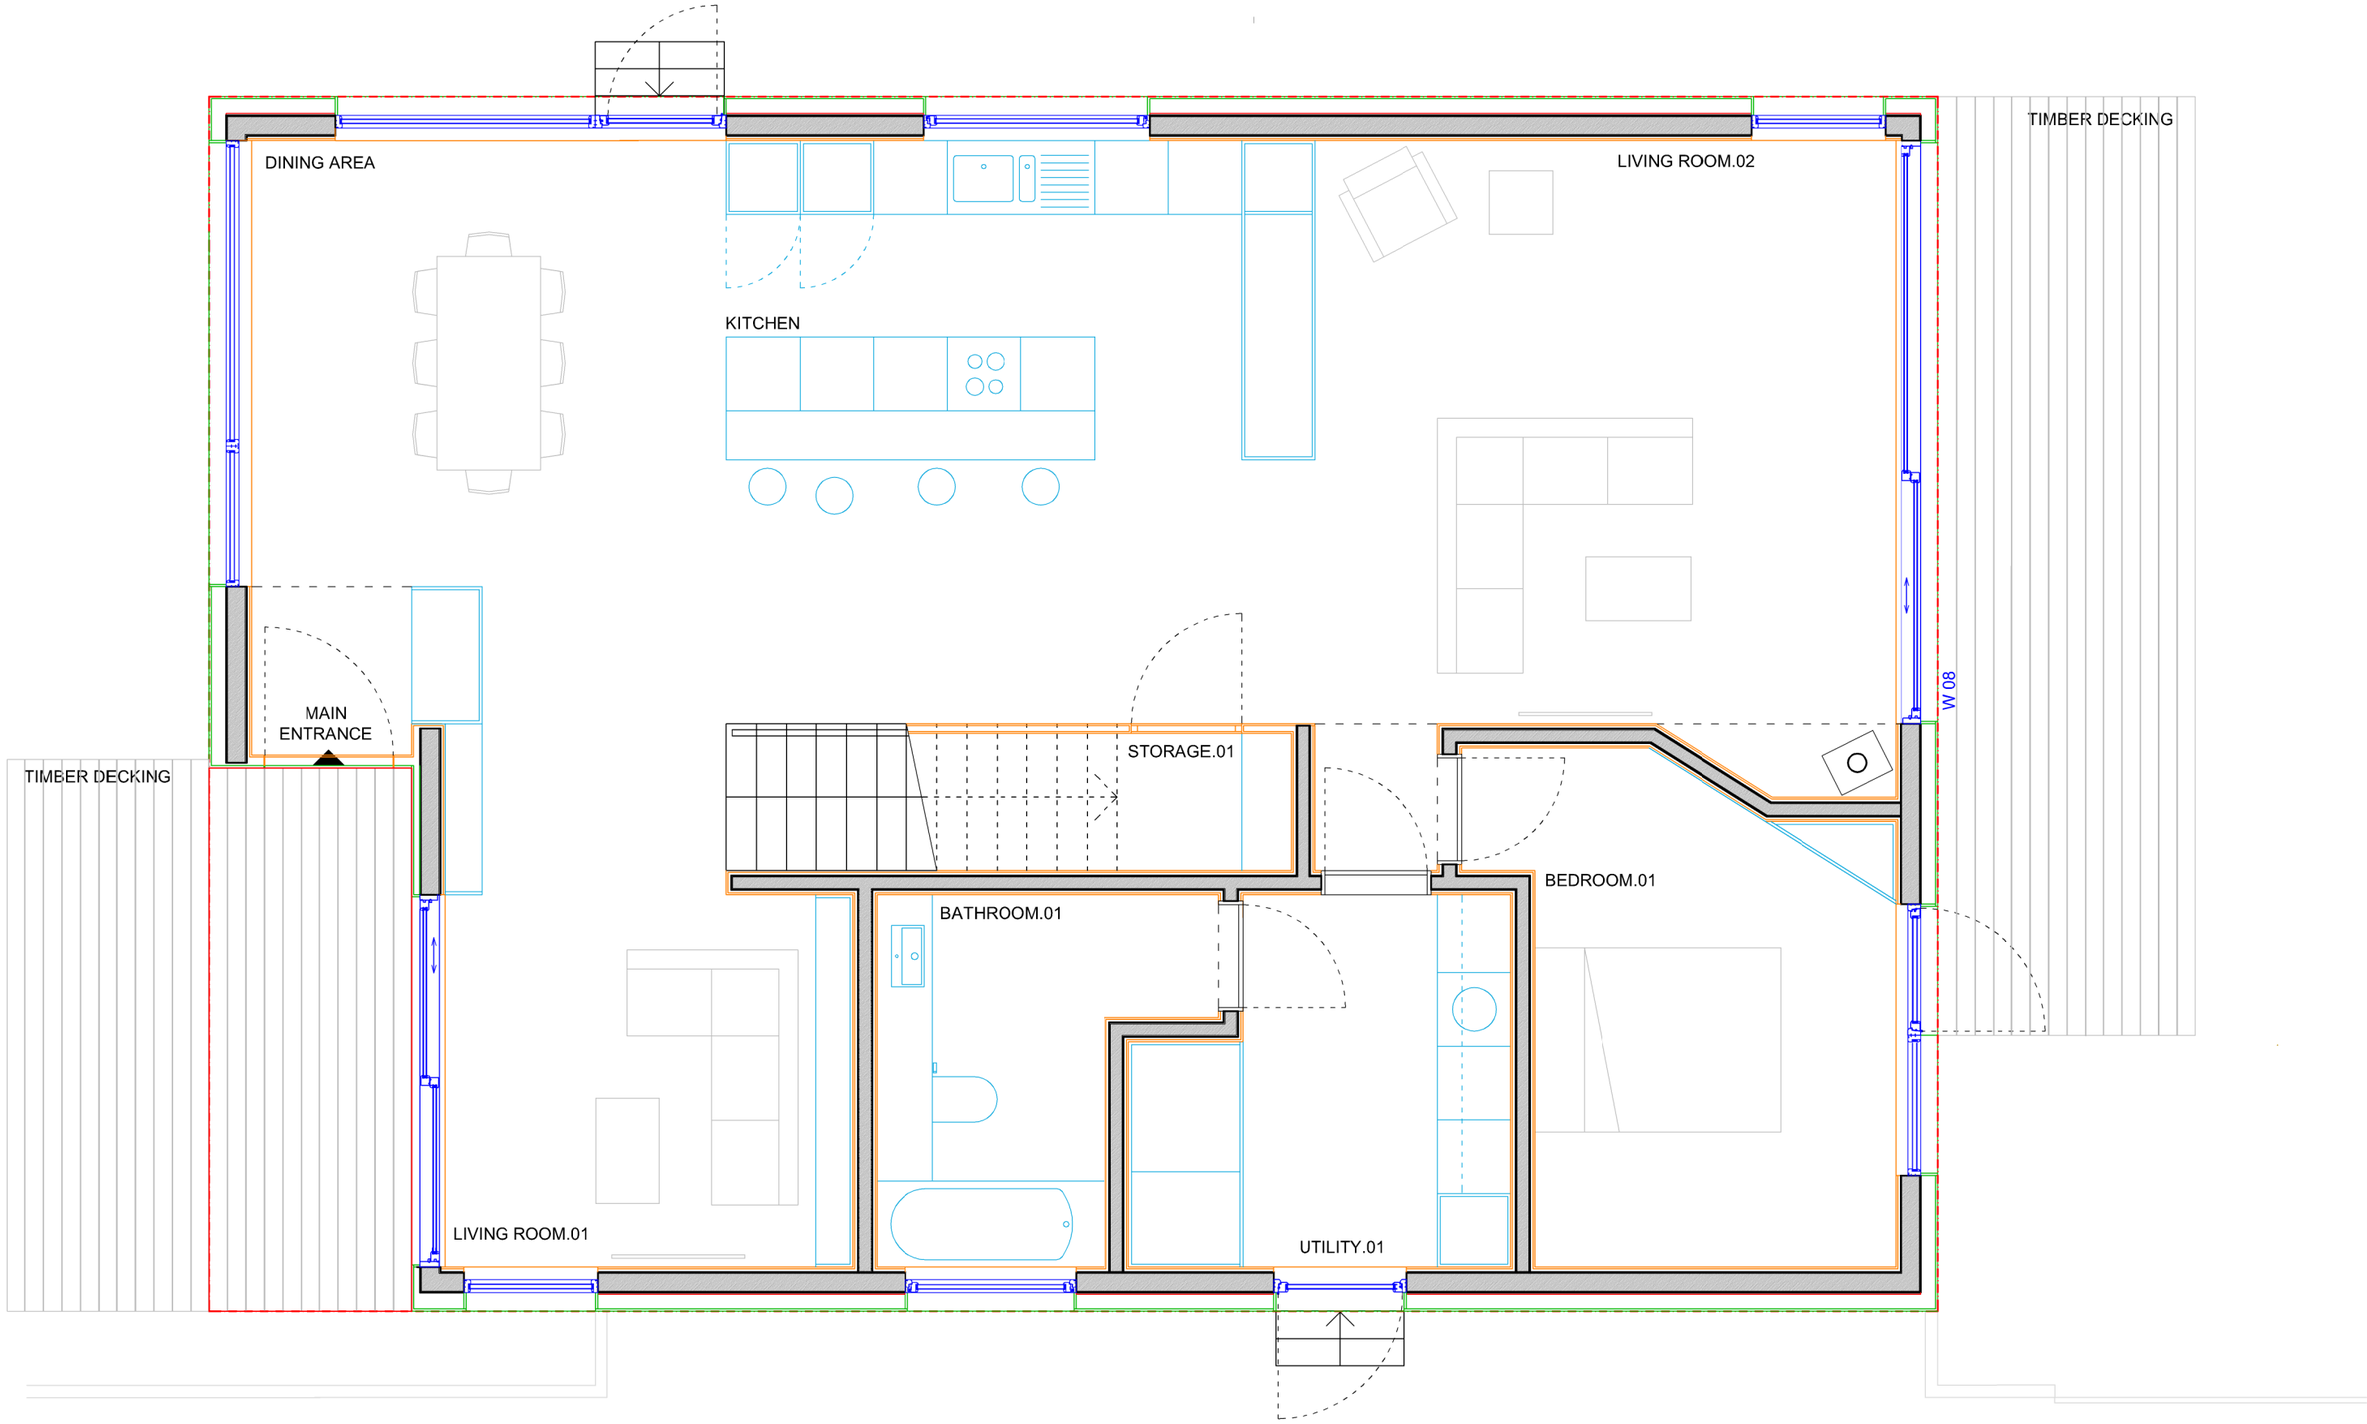


KEY

NOTES

THIS DRAWING IS COPYRIGHT, DO NOT SCALE

REV	DRAWN	CHECKED	DATE	AMENDMENTS

PROJECT

13.02 - OLD FORT ROAD

STAGE

DETAIL DESIGN

SITE ADDRESS

39 OLD FORT ROAD
SHOREHAM-BY-SEA
WEST SUSSEX
BN43 5RL

ecospace
architecture, naturally
3 ILIFFE YARD
LONDON SE17 3QA
T: 0 2 0 7 7 0 3 4 0 0 4
F: 0 2 0 7 7 0 8 4 7 5 0
E: info @ ecospacestudios.com

DRAWING

GROUND FLOOR PLAN

STATUS

PLANNING - MINOR AMENDMENTS

CONTENT

GROUND FLOOR PLAN @ 1/50

DRAWN BY	CHECKED BY	SCALE	DATE
LG	LT	1/50 @ A3	17.02.2015

DRAWING NUMBER

PRESS.GA.02

REVISION

H