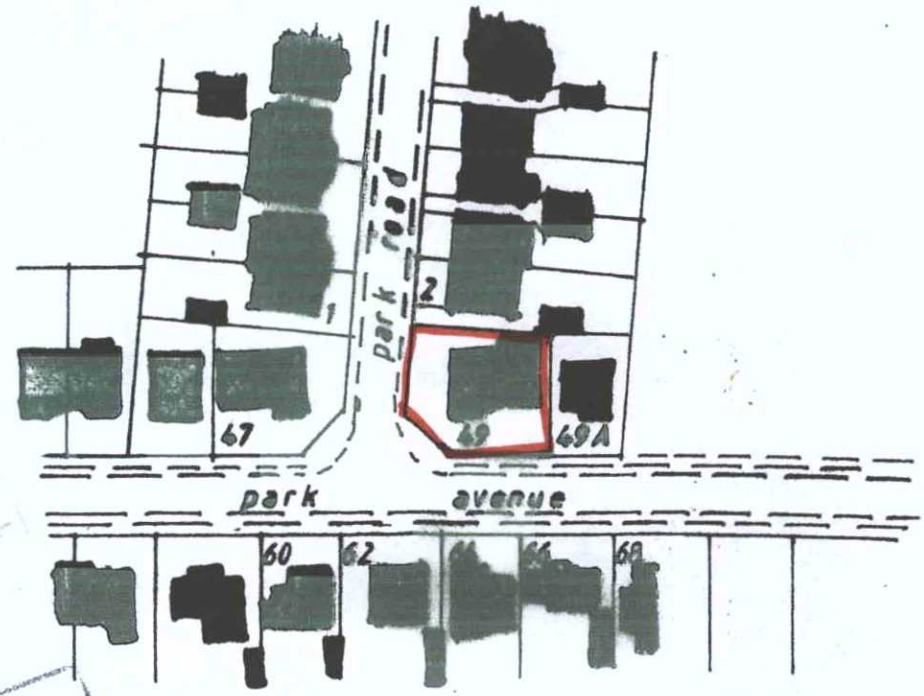

ADMINISTRATION & COUNCIL
PLANNING DIVISION
PLAN NO. Addendum
DATE RECEIVED 20 APR 2011

location plan 1.1250

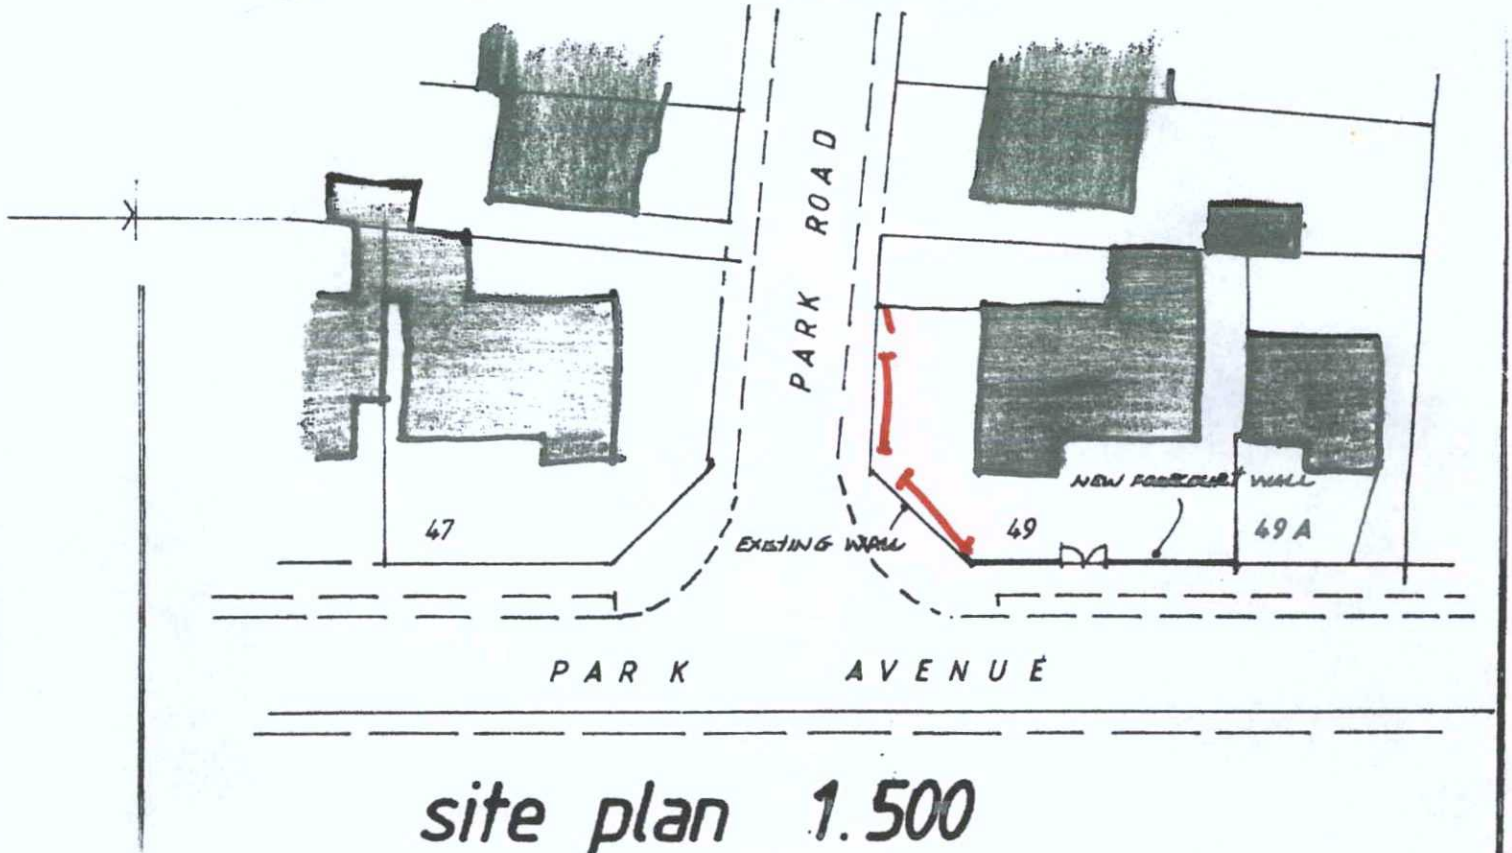

site plan 1.500

49 Park Avenue, Shoreham.

retrospective application for new forecourt wall for MR/MRS HEYHOE