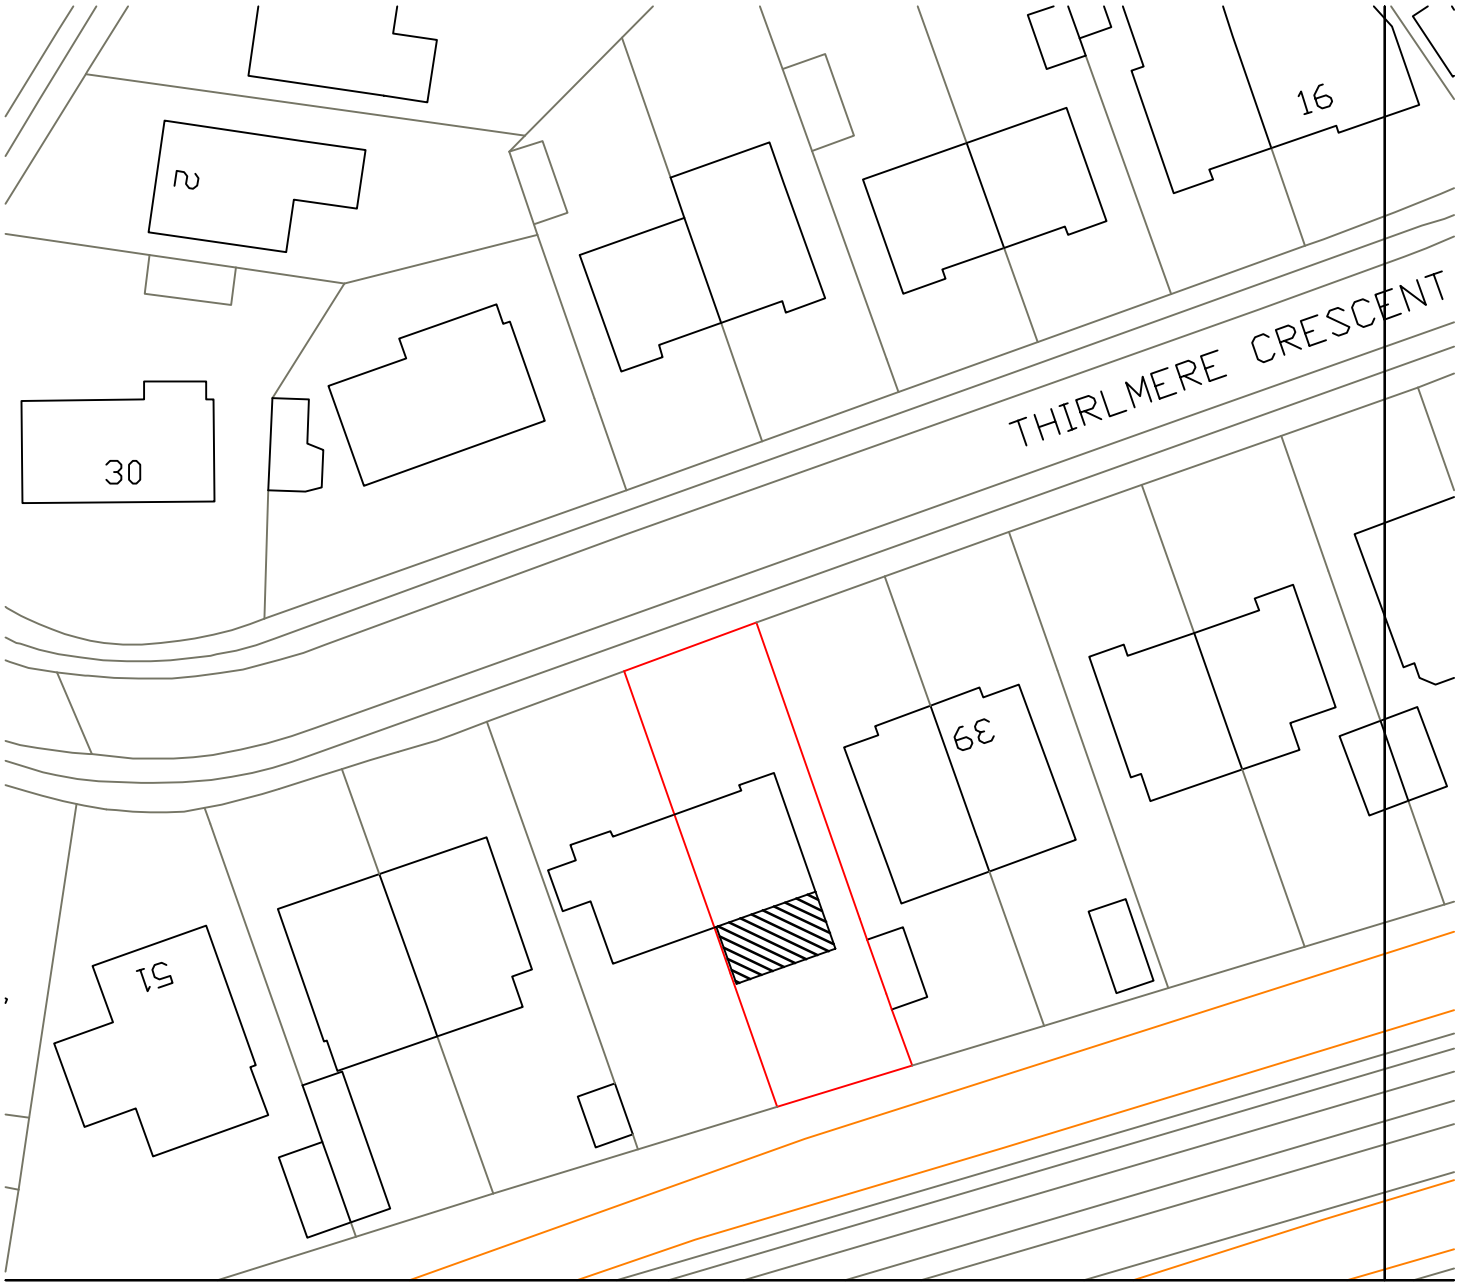

0 20 40 60 80

N

Metres
43 Thirlmere Crescent
Sompting
Block Plan 1:500
A4 Paper