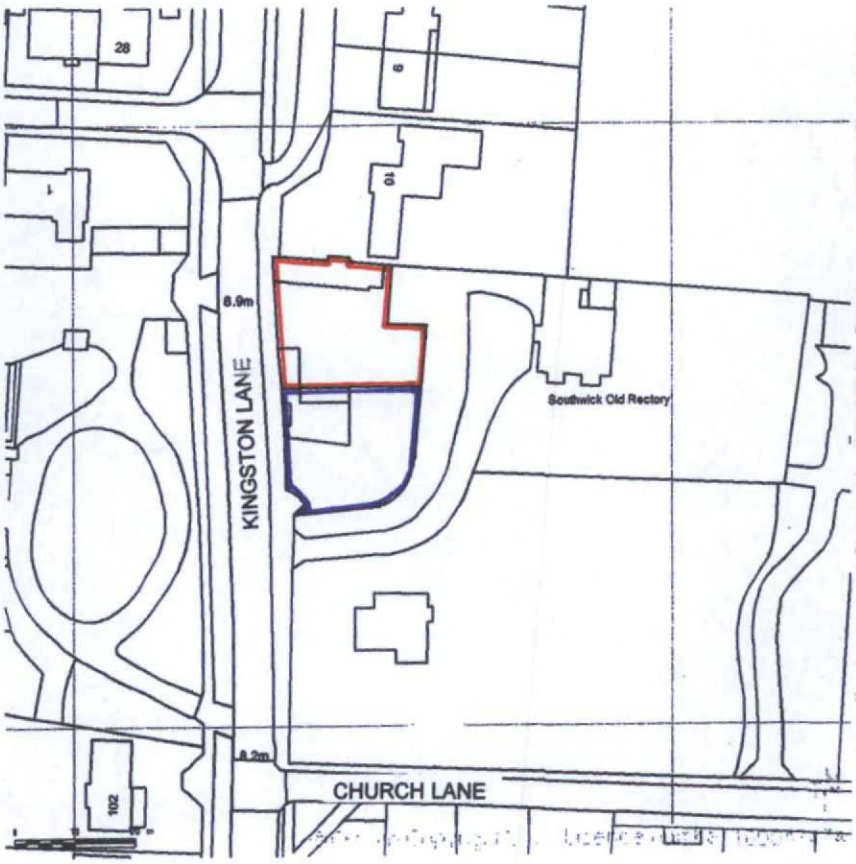



ADUR & WORTHING
PLANNING SERVICES

PLAN	AWDM/ 0099/18
DATE VALID	19 FEB 2018

ATELIER CONSULTANTS

phone 07977 070 031

OLD RECTORY COTTAGE, 55C KINGSTON LANE BN42 4SP

e.mail peter@atelierconsultants.co.uk

PROJECT: 55A KINGSTON LANE, SOUTHWICK

CLIENT: Mr. and Mrs. O'Connell

Drawing Title: Location Plan

Scale: 1:1250@A4 **Date:** December 2016 **Drawing Number:** P.01 **Rev.**

VP