0 1 2

metres @ 1:20

ADUR & WORTHING PLANNING SERVICES	
PLAN	AWDM/0099/18
DATE VALID	19 FEB 2018

VERTICAL FACE AND SIDES OF RAISED SECTION TO BE IN CODE 4 LEAD WITH WELTED SEAMS.

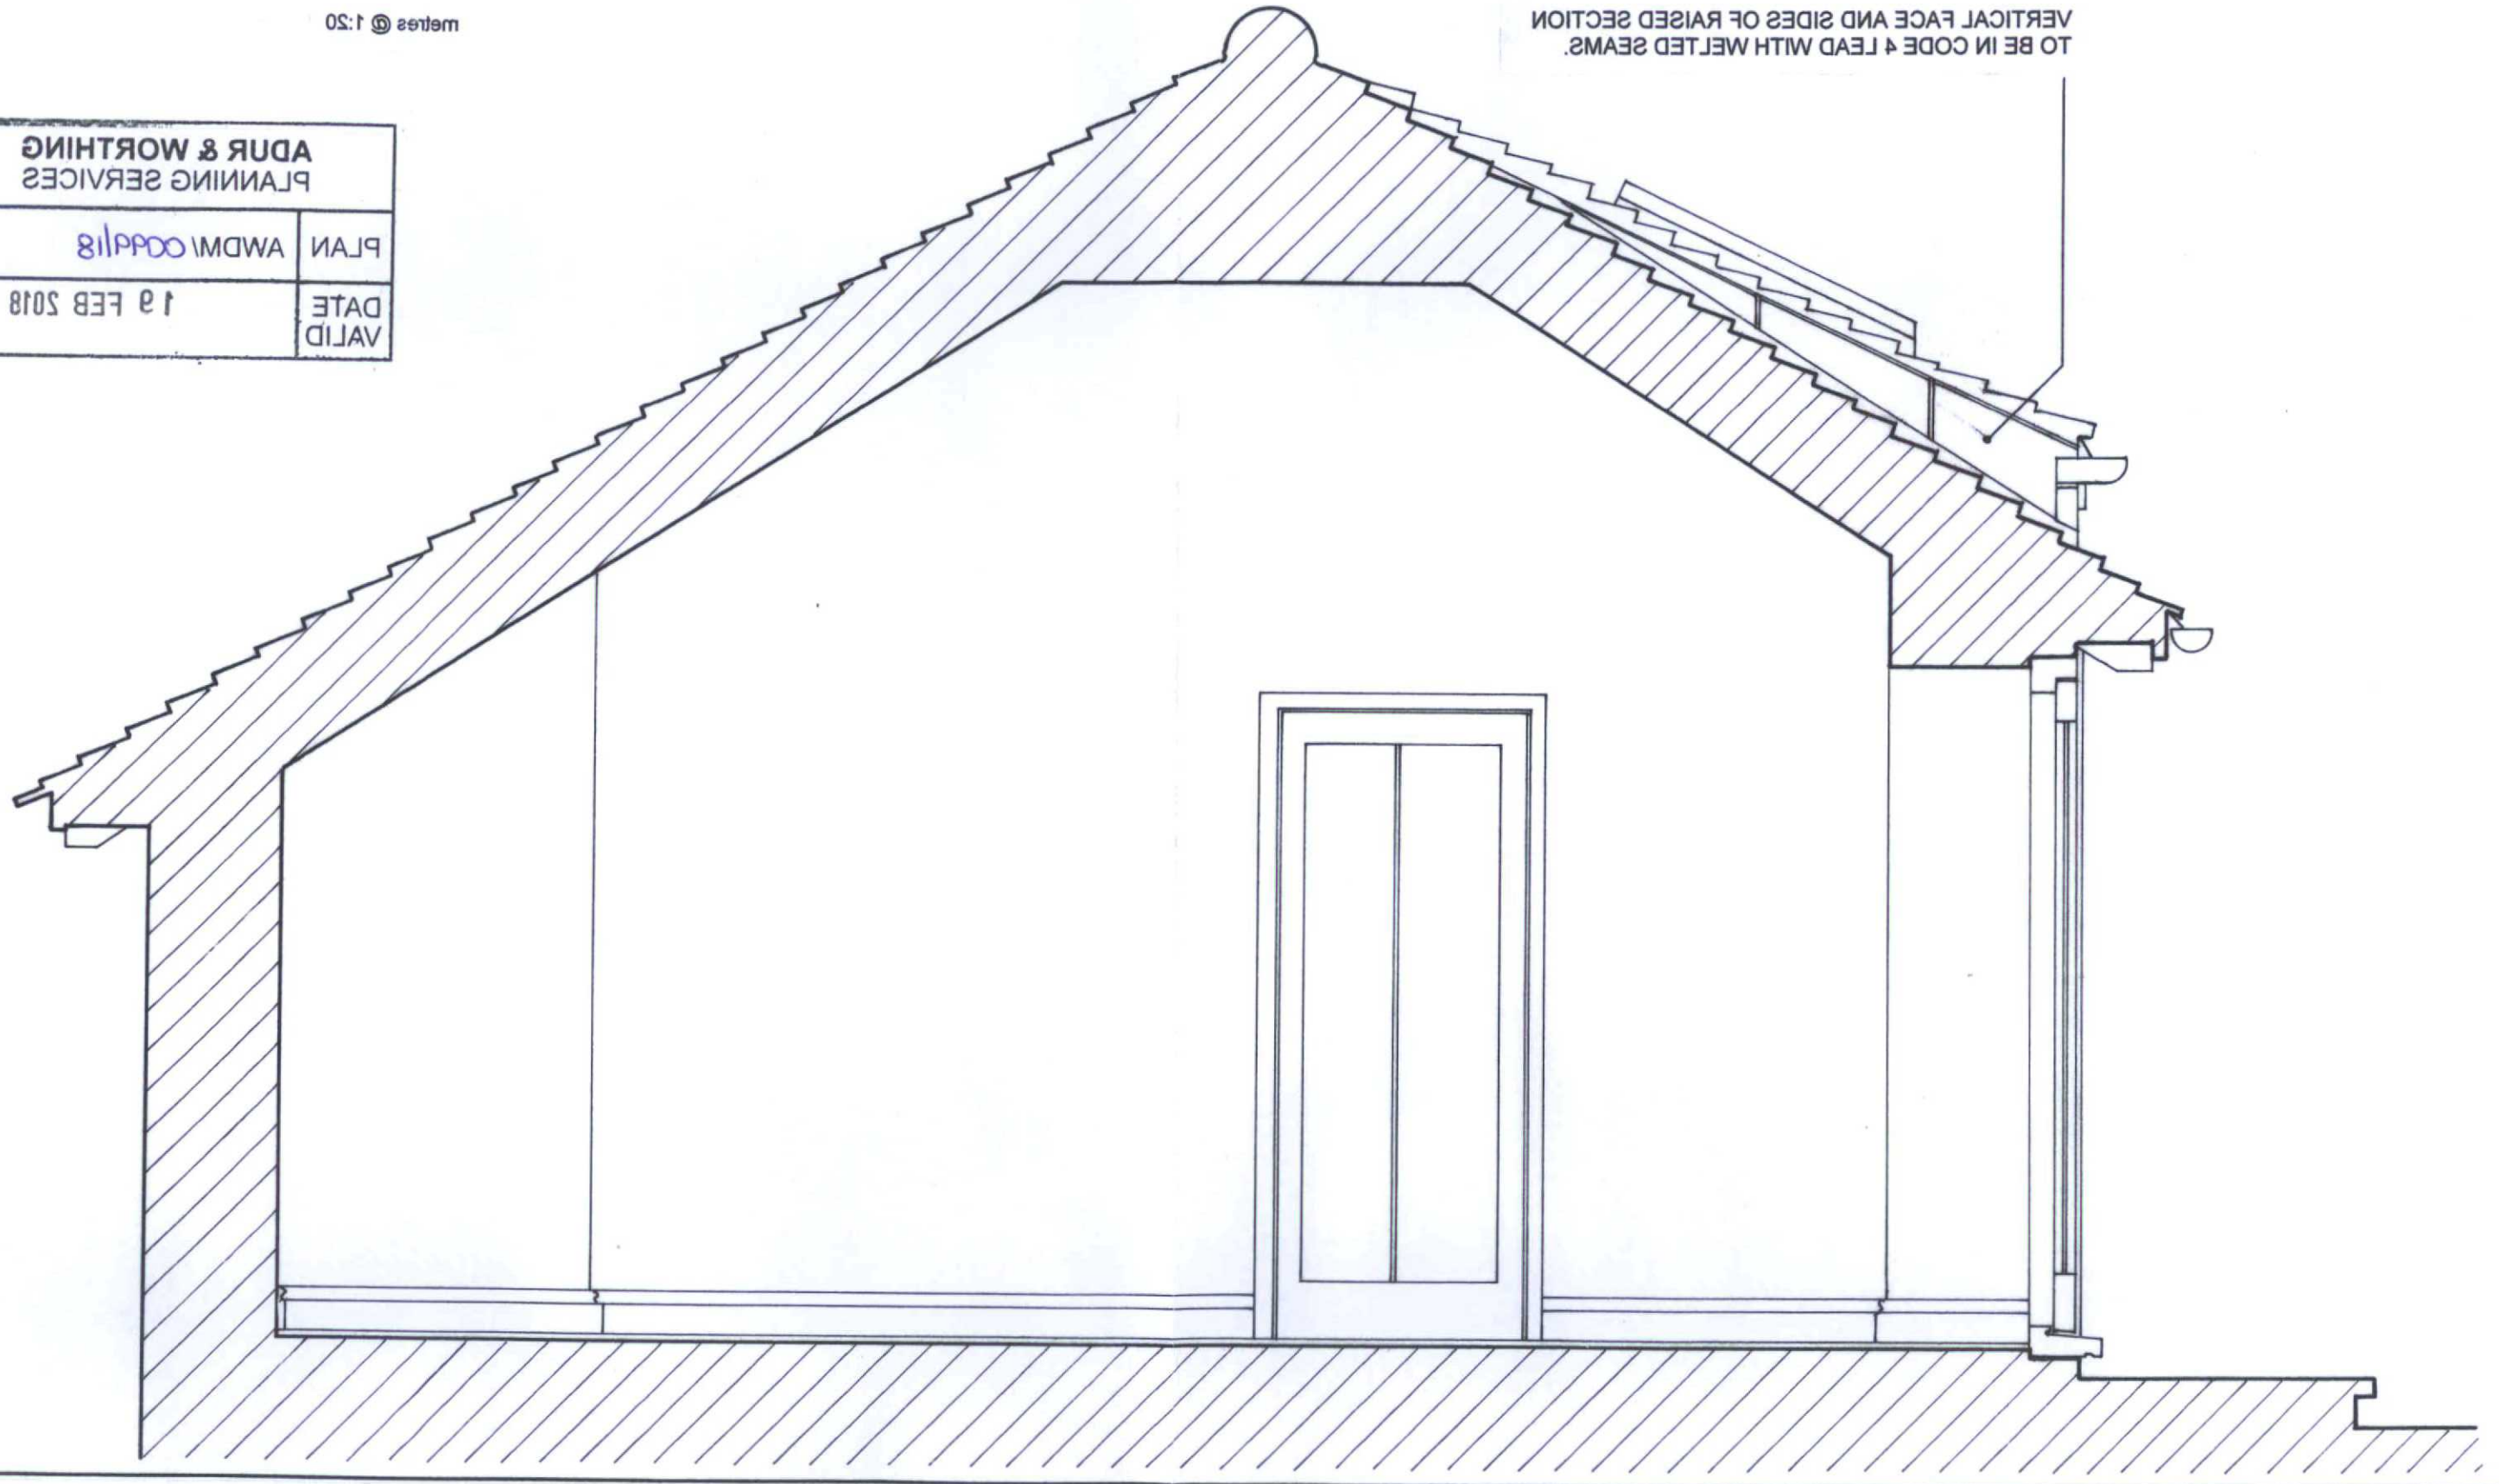

ATELIER CONSULTANTS

OLD RECTORY COTTAGE, 55C KINGSTON LANE BN42 4SP

phone 07977 070 031

e.mail peter@atelierconsultants.co.uk

PROJECT: 55A KINGSTON LANE, SOUTHWICK

CLIENT: Mr. and Mrs. O'Connell

Drawing Title: Proposed Cross Section B-B

Scale: 1:20 @ A3 **Date:** December 2016 **Drawing Number:** P. 08 **Rev.**