0 1 2

metres @1:20

ADUR & WORTHING PLANNING SERVICES	
PLAN	AWDM/ 0099/18
DATE VALID	19 FEB 2018

RIDGE FLASHING TO BE IN CODE 4 LEAD.

NEW RAINWATER GUTTERING AND DOWNPIPE TO BE IN MATCHING BLACK UPVC.

RAISED PITCHED ROOF IN SALVAGED ROOF TILES.

GREY FRAMED METAL VELUX ROOFLIGHT.

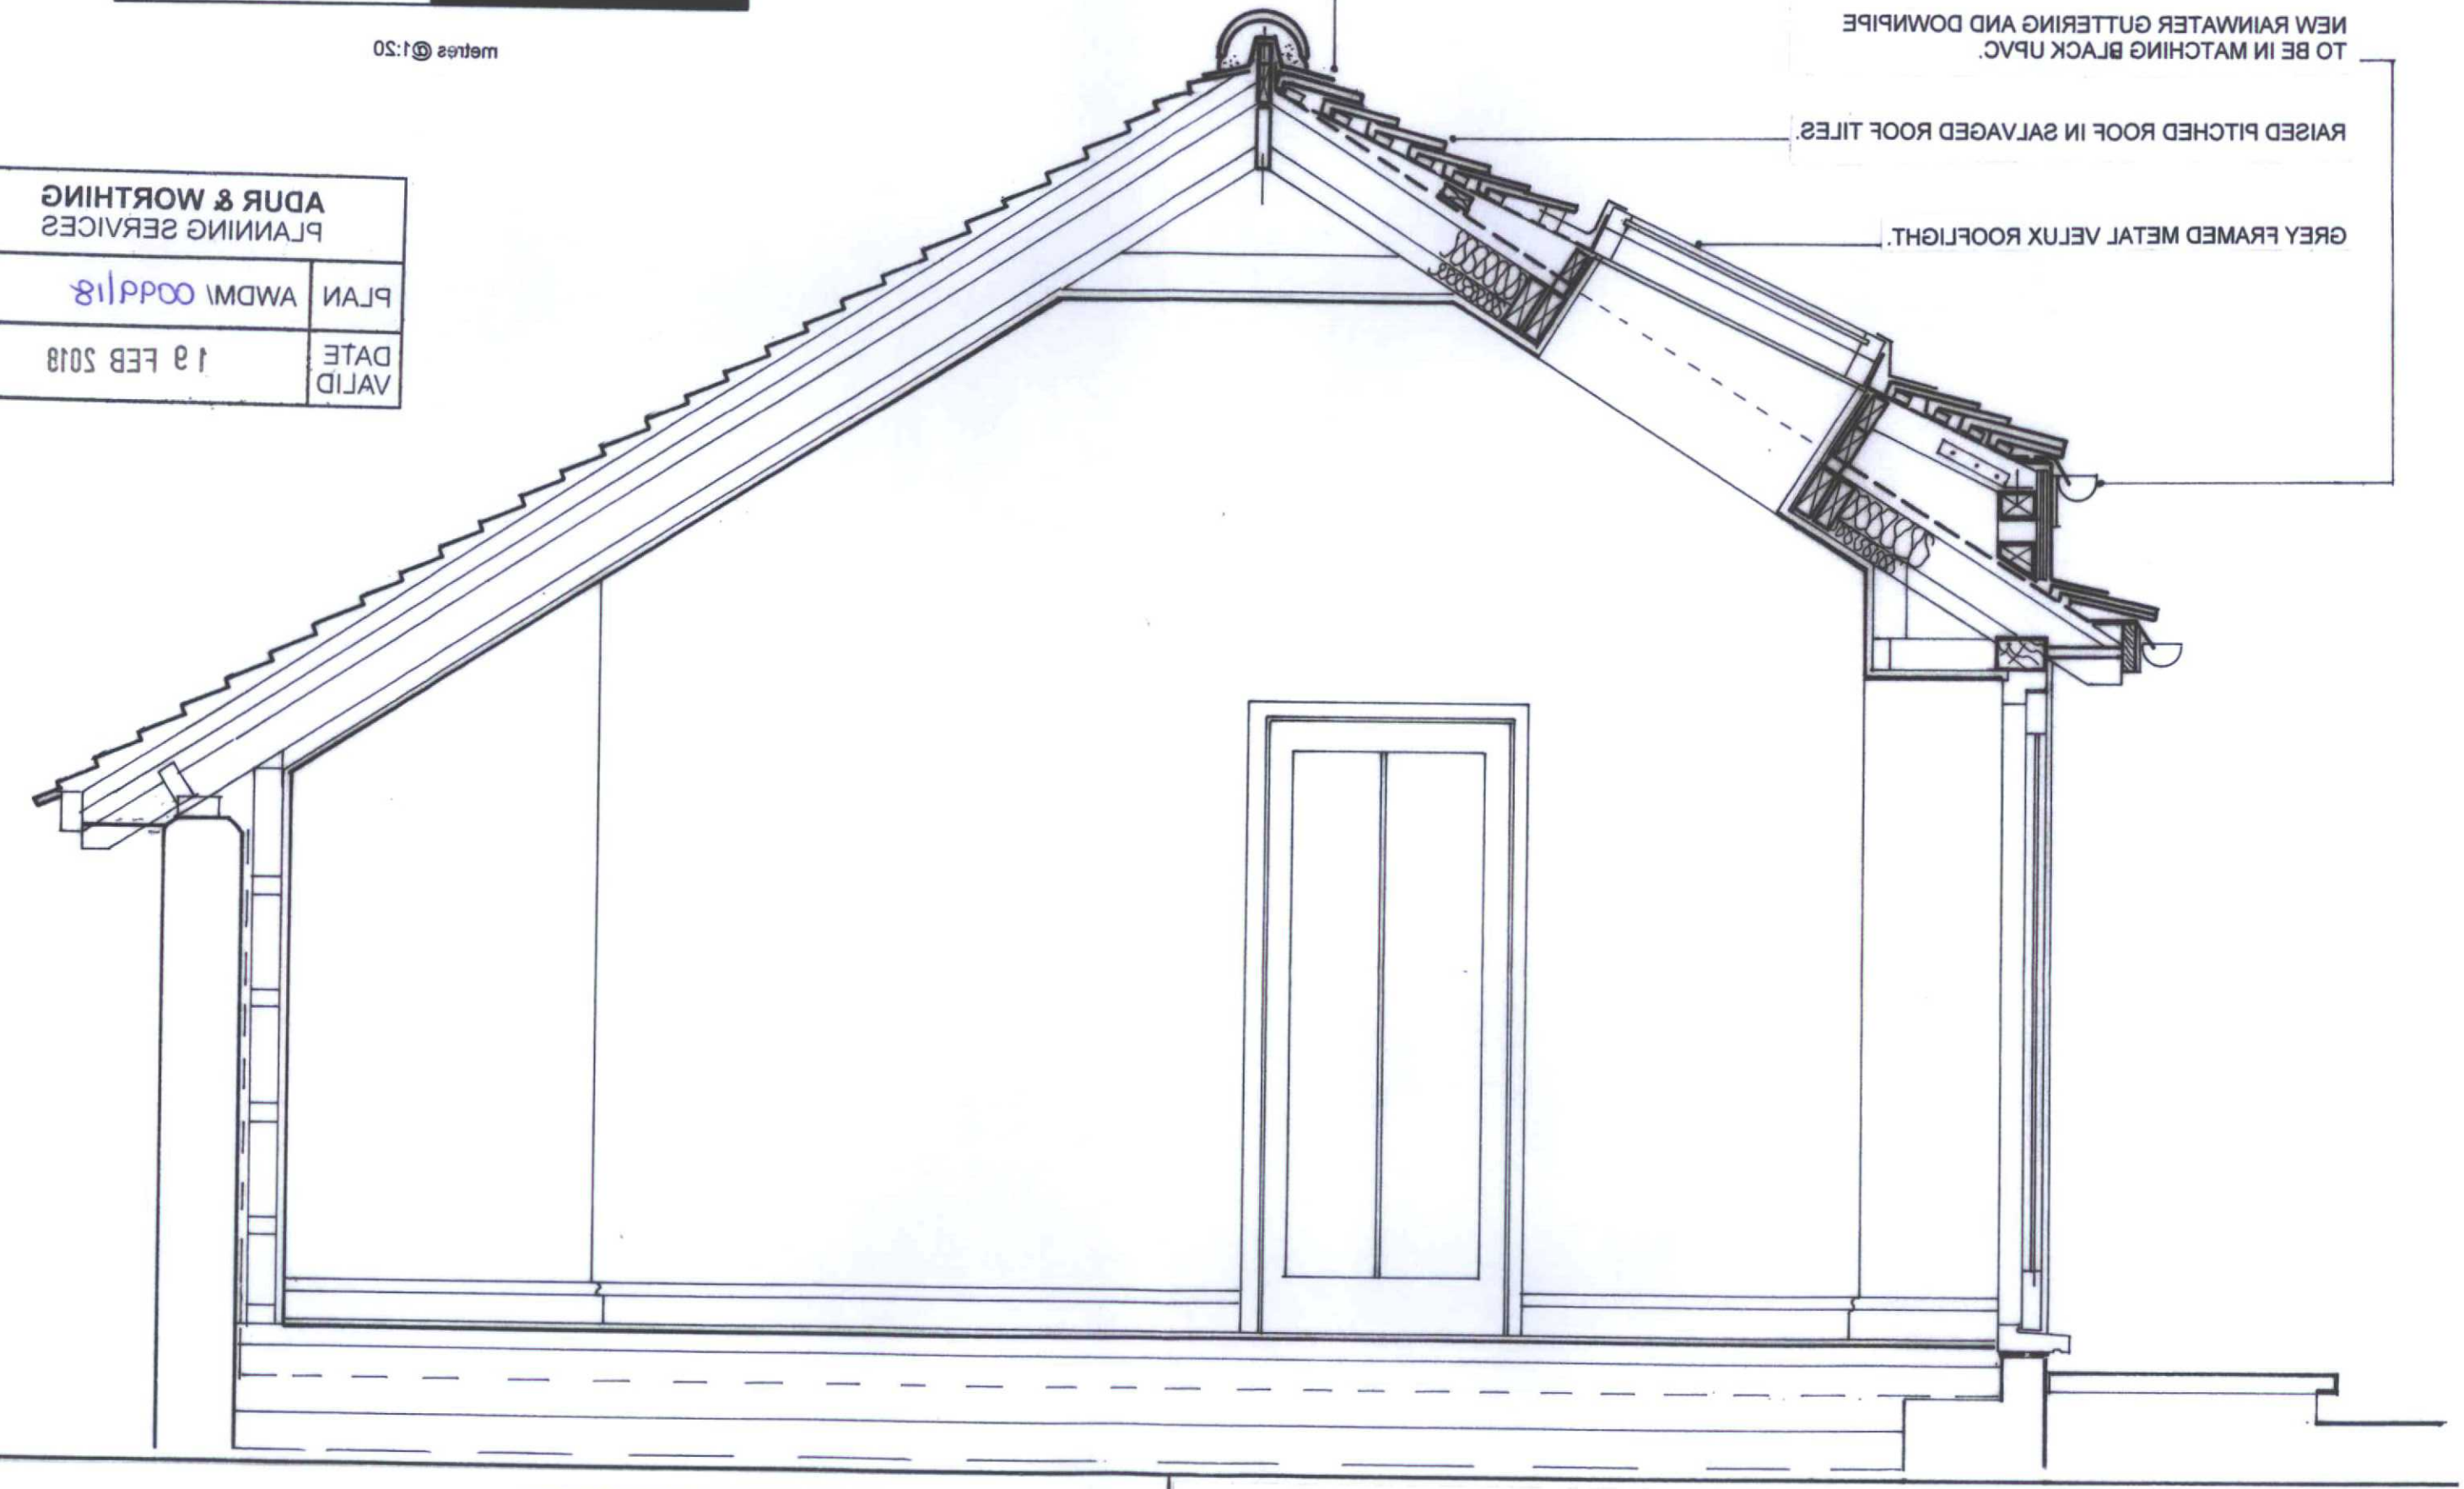

ATELIER CONSULTANTS

OLD RECTORY COTTAGE, 55C KINGSTON LANE BN42 4SP

phone 07977 070 031

e.mail peter@atelierconsultants.co.uk

PROJECT: 55A KINGSTON LANE, SOUTHWICK

CLIENT: Mr. and Mrs. O'Connell

Drawing Title: Proposed Cross Section A-A

Scale: 1:20 @ A3 **Date:** December 2016 **Drawing Number:** P. 07 **Rev.**