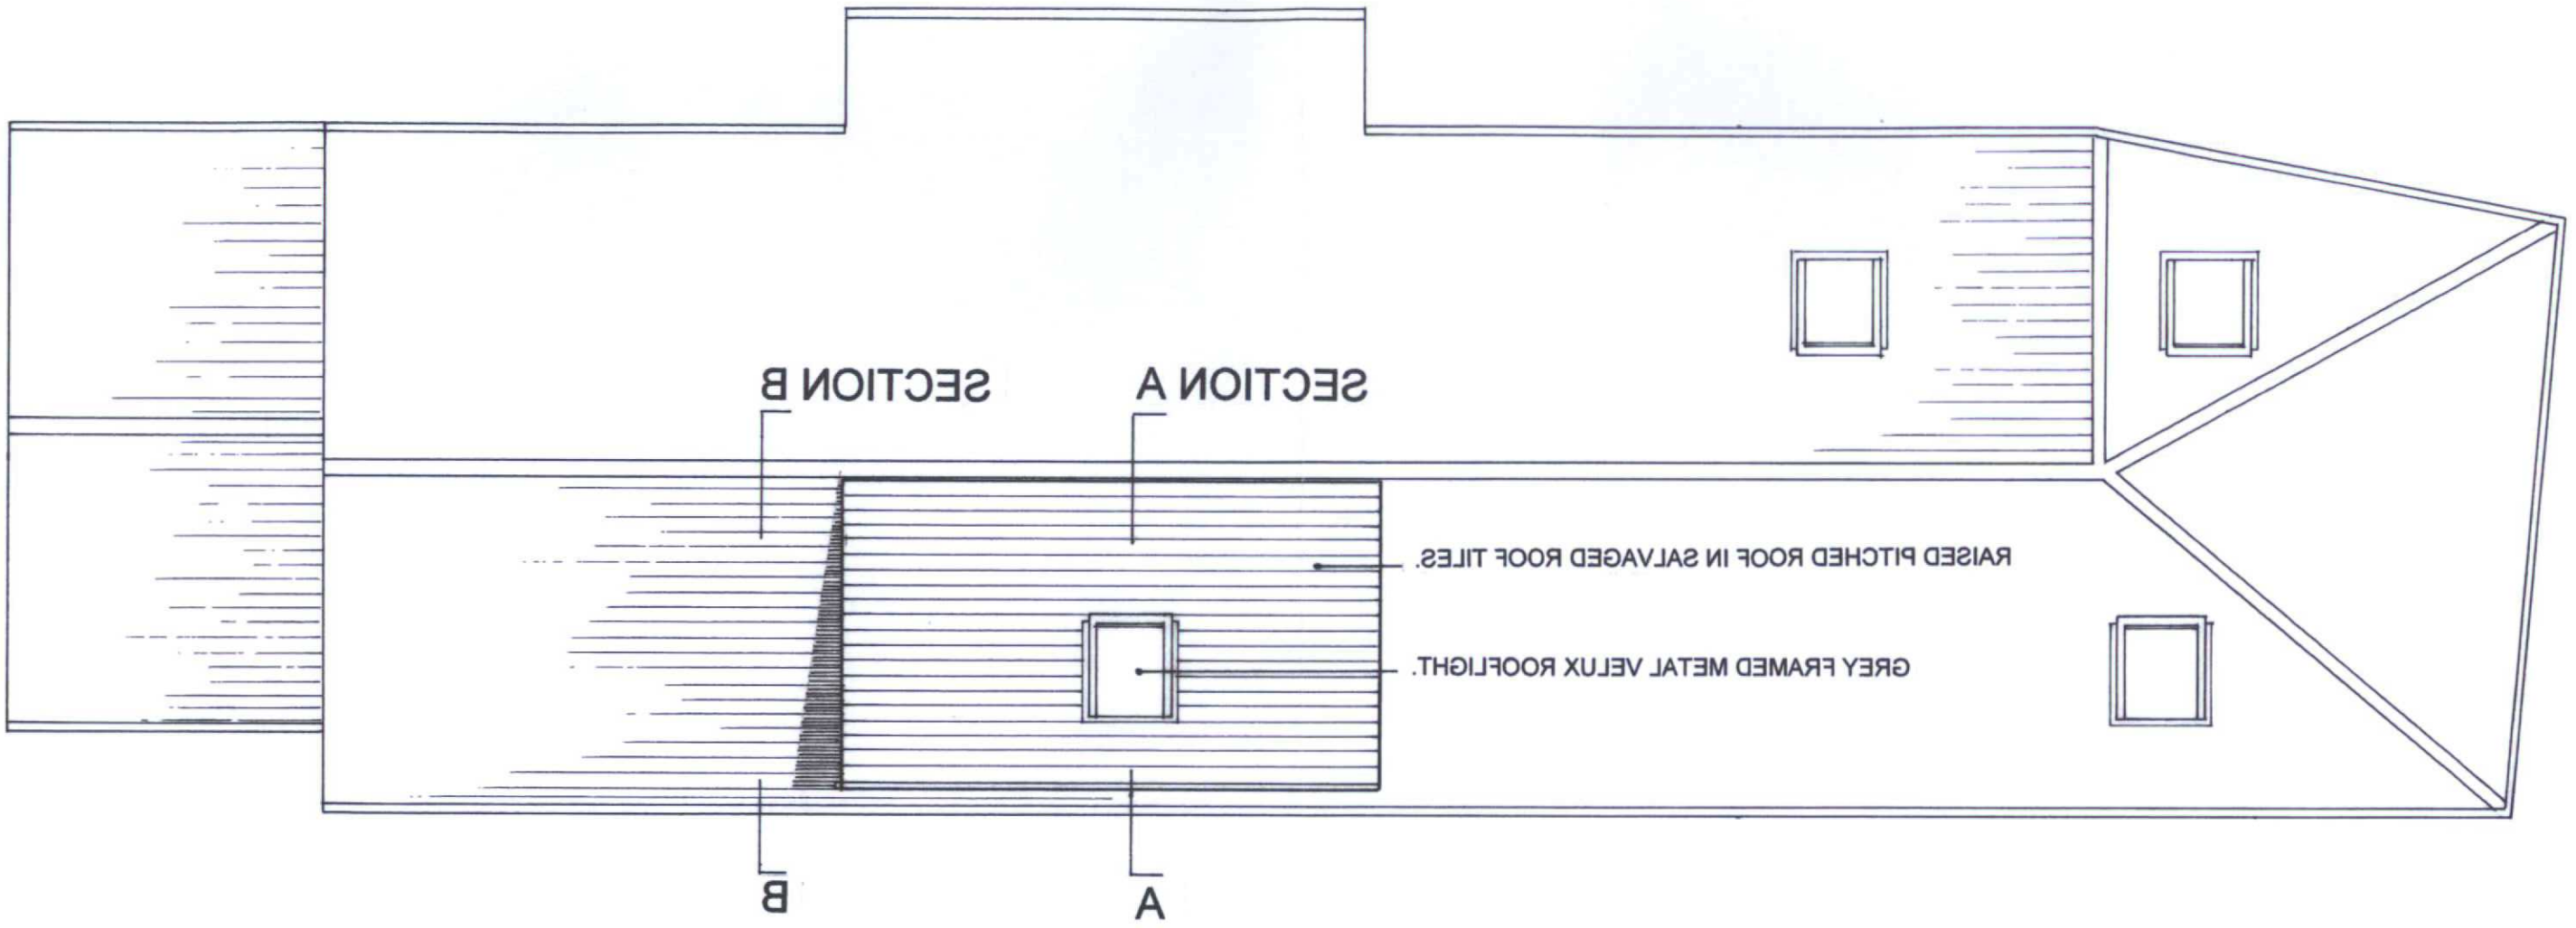

ADUR & WORTHING PLANNING SERVICES	
PLAN	AWDM/ 0044/18
DATE VALID	19 FEB 2018

1 2 3 4 5 metres @ 1:50

ATELIER CONSULTANTS OLD RECTORY COTTAGE, 55C KINGSTON LANE BN42 4SP

phone 07977 070 031 e.mail peter@atelierconsultants.co.uk

PROJECT: 55A KINGSTON LANE, SOUTHWICK

CLIENT: Mr. and Mrs. O'Connell

Drawing Title: Proposed Roof Plan

Scale: 1:50 @ A3 **Date:** December 2016 **Drawing Number:** P. 06 **Rev.**