DO NOT SCALE FROM THIS DRAWING



East Elevation

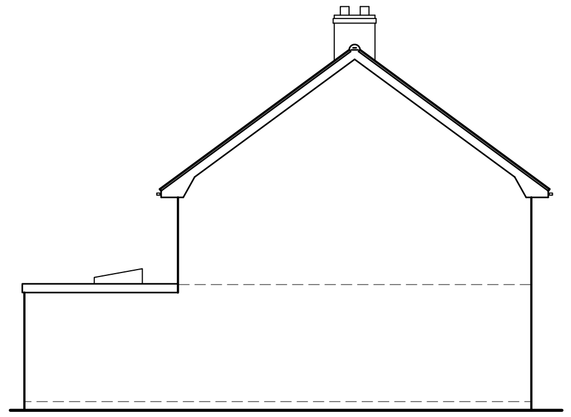

South Elevation

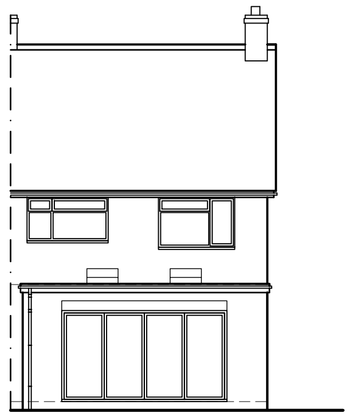

West Elevation

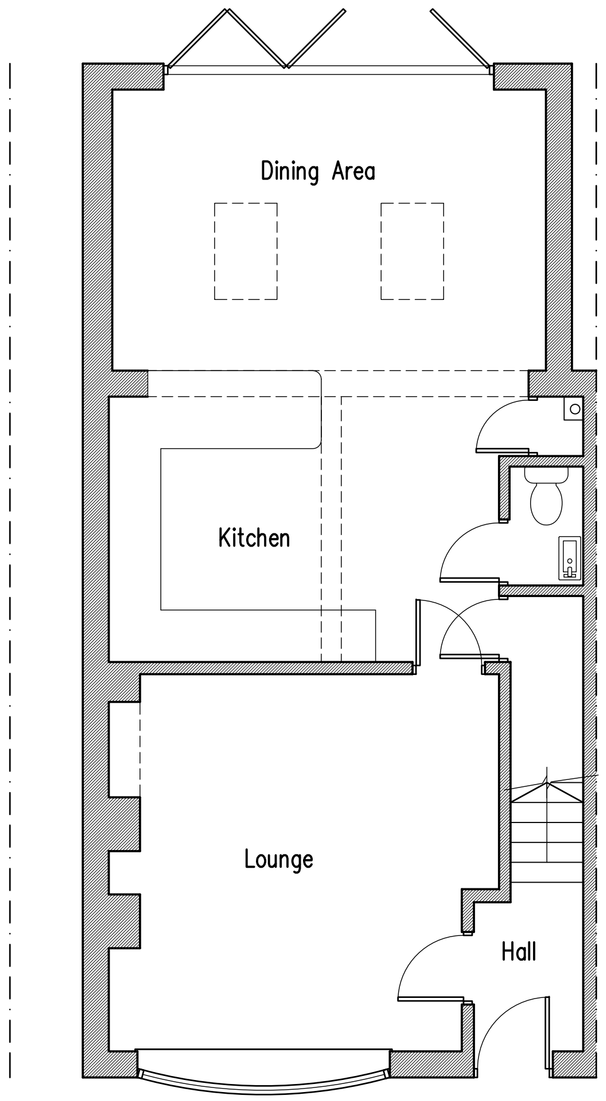

Ground Floor Plan

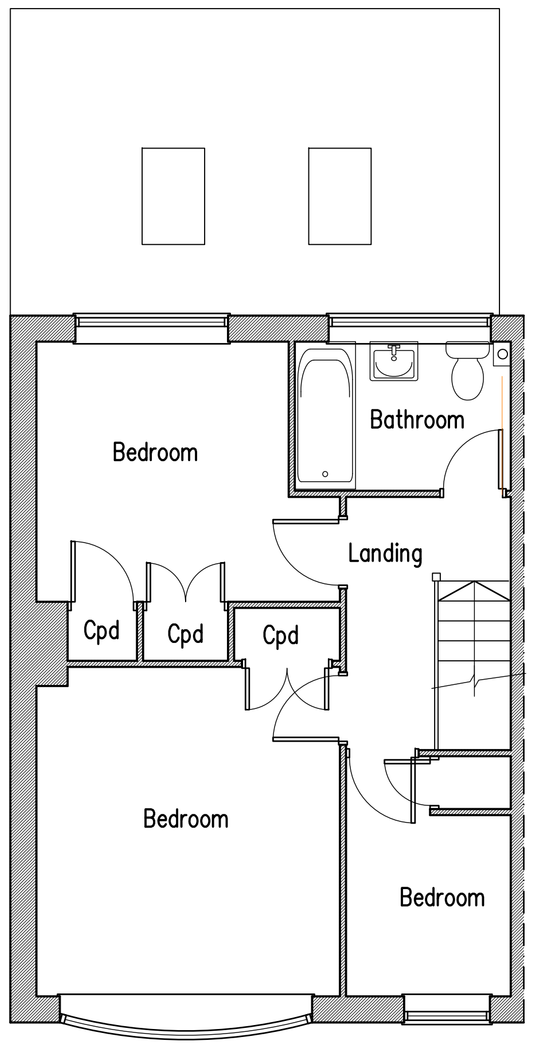

First Floor Plan

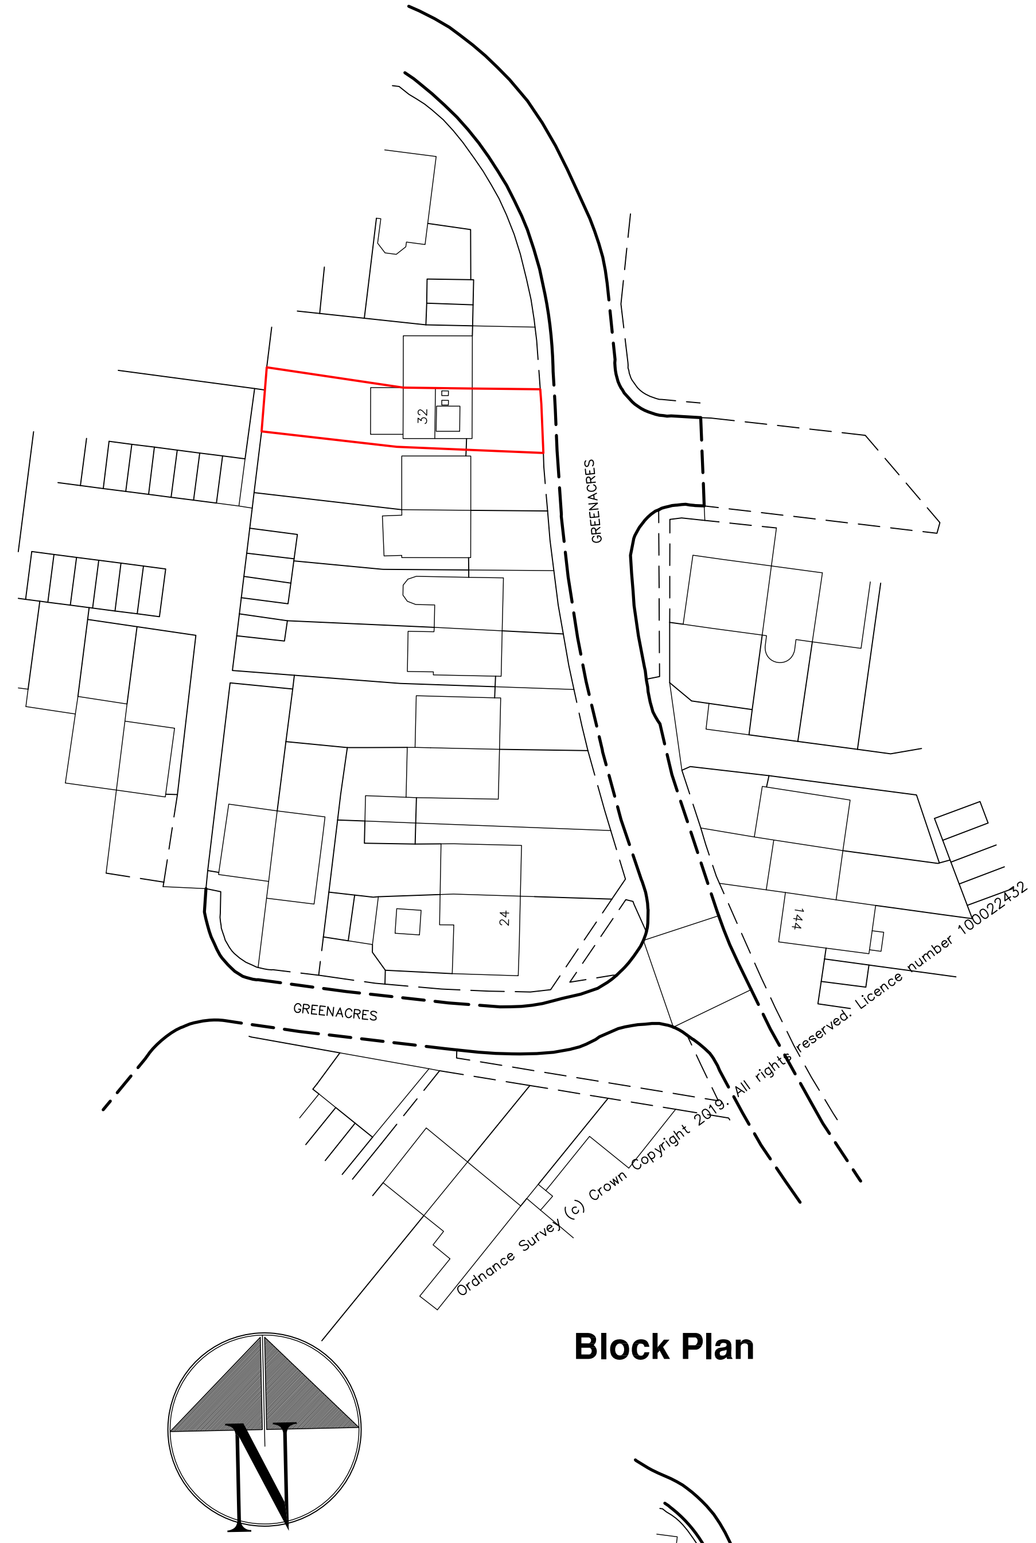

Block Plan

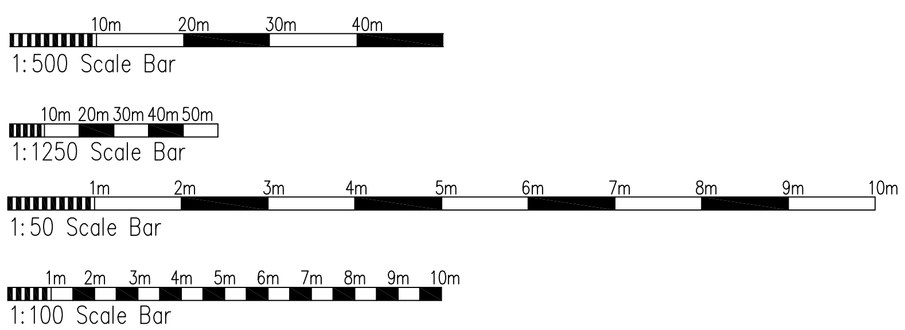

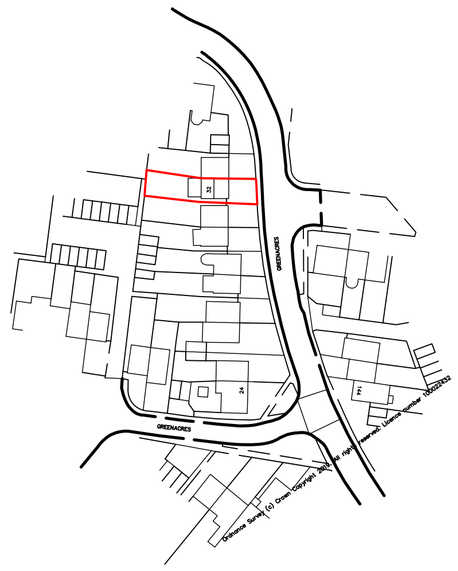

Location Plan

Proposed Conversion Of Roof Space at: 32 Greenacres, Shoreham-By-Sea, West Sussex

rja Planning & Building Consultants Ltd.
1st Floor
10 High Street
Shoreham-By-Sea
West Sussex BN43 5DA
t: 01273 467297 mob: 07971 375739
e: rex@rjapbc.co.uk web: www.rjapbc.co.uk

Chartered Institute of Architectural Technologists

PROJECT:	32 Greenacres, Shoreham-By-Sea
DRAWING TITLE:	Existing Floor Plans & Elevations, Block & Location Plans
CLIENT:	Mr & Mrs A Whyte
DWG NO:	19762-03
REVISION:	
SCALE:	1:50, 1:100, 1:1250, 1:500 @ A1
DATE:	22.10.19
DRAWN:	rex