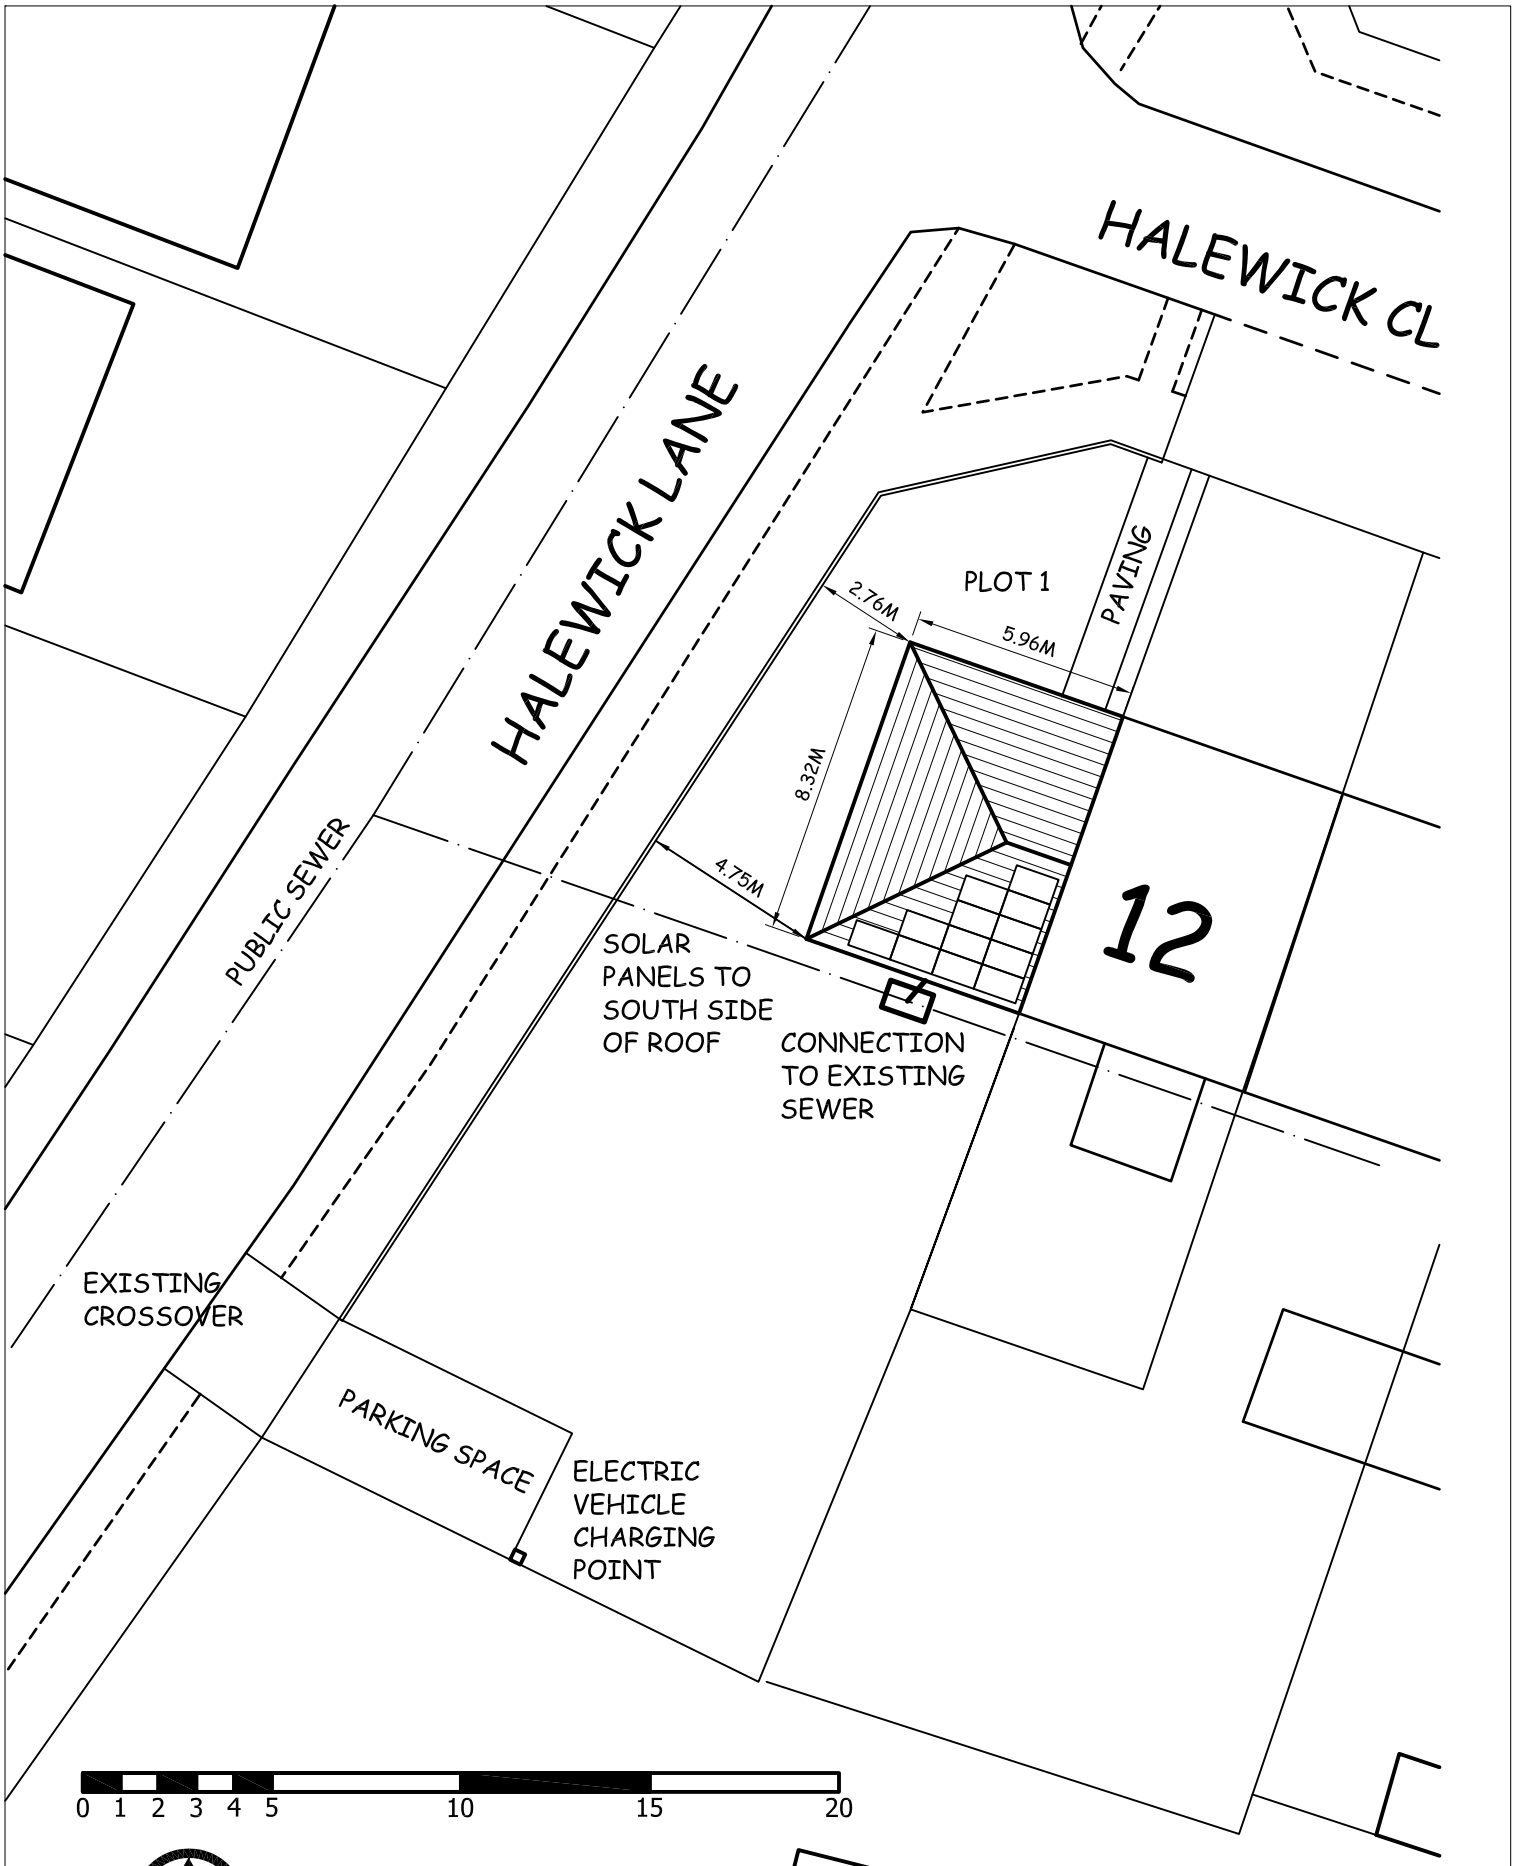

SITE PLAN

MR G STYLES
12 HALEWICK CLOSE,
SOMPTING
WEST SUSSEX
BN15 0NF

AbraCADabra Draughting Services
55 Sussex Street, Littlehampton,
West Sussex, BN17 6JD

DRAWN	Job No.	DRG No.	REV	DATE
S.G.L.	23026	03	C	AUG 19

SCALE 1:200 @ A4 FOR PLANING APPROVAL