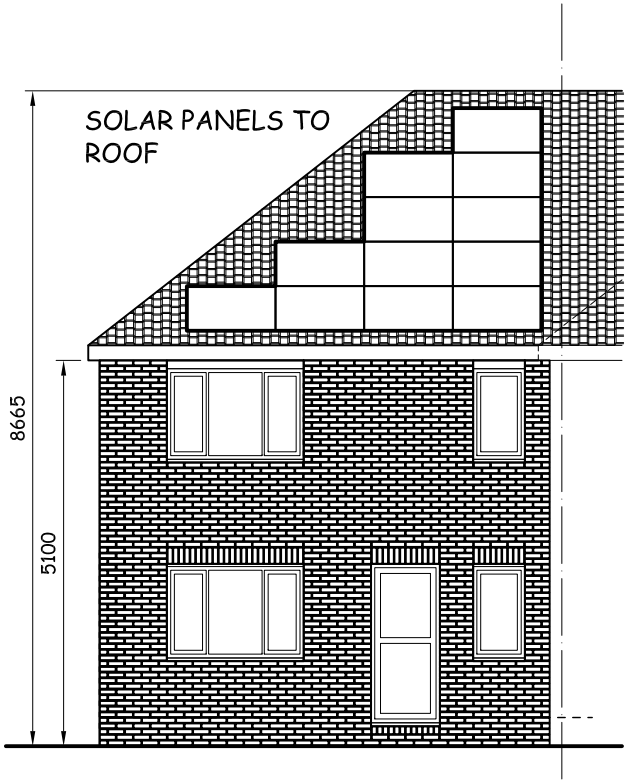

SOUTH ELEVATION

SCALE 1:100

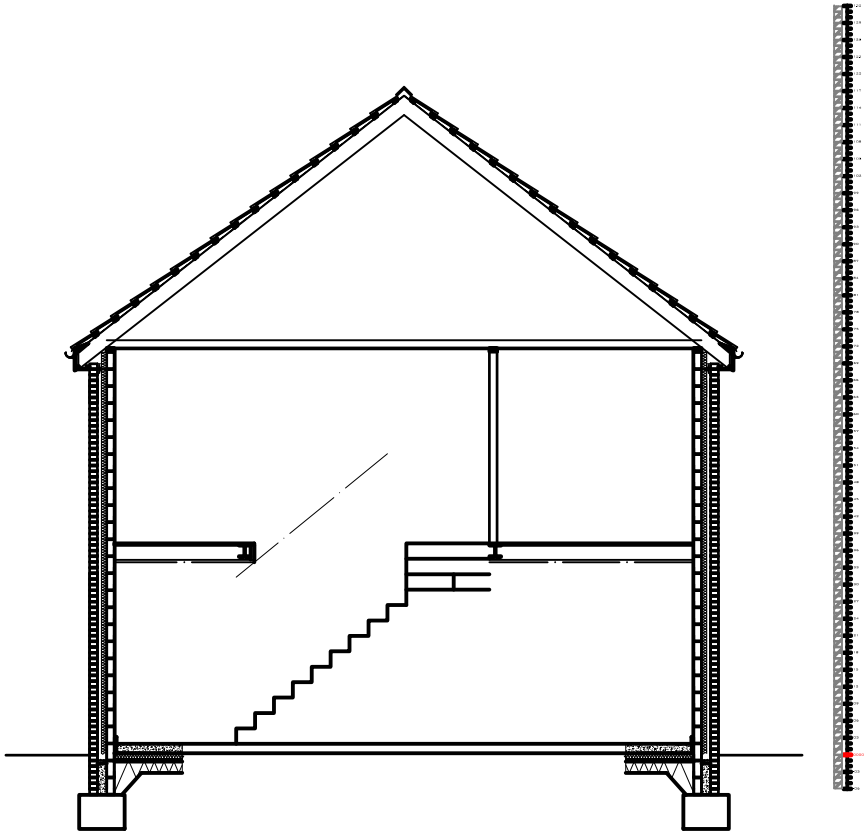

SECTION

SCALE 1:100

PLOT 1

MR G STYLES
12 HALEWICK CLOSE,
SOMPTING
WEST SUSSEX
BN15 0NF

AbraCADabra Draughting Services
55 Sussex Street, Littlehampton,
West Sussex, BN17 6JD

DRAWN S.G.L.	Job No. 23026	DRG No. 14	REV B	DATE AUG 19

SCALE 1:100 @ A4 FOR PLANING APPROVAL