
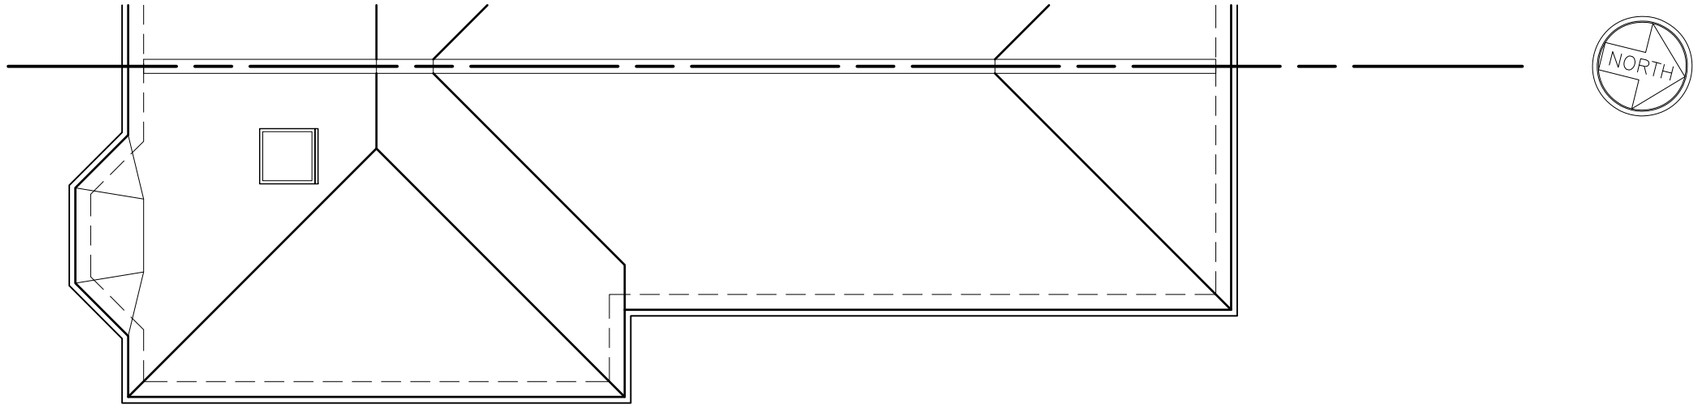


1. EXISTING ROOF PLAN 1:100

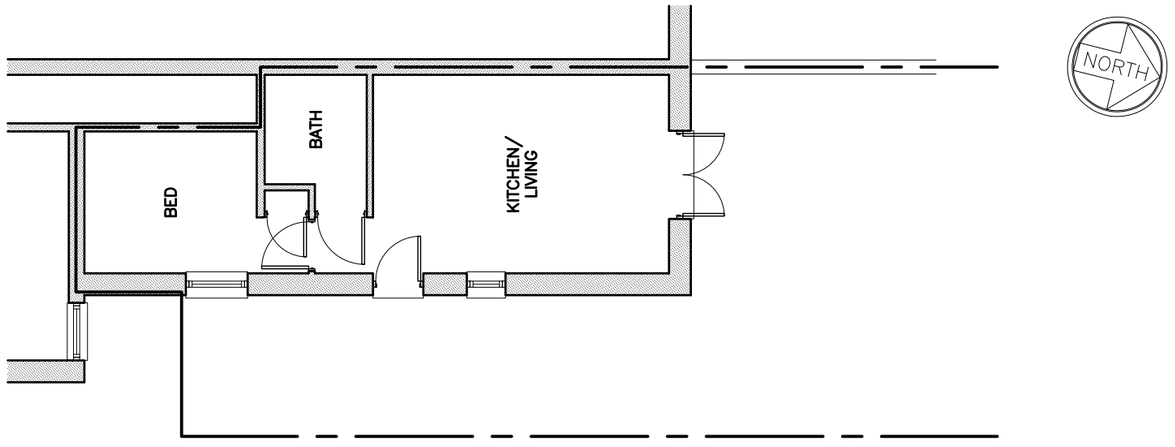

2. EXISTING GROUND FLOOR PLAN 1:100

0 1 2 3 4 5 10m

Scale 1:100

Client:
Becky Simmons

Project:
117a Lyndhurst Road Worthing BN11 2DE

Drawing Title:
Roof and ground floor plan as existing

Scale @ A3:	Date:	Drawing No:	Revision:
1:100	Nov. 23	396/PL02	B)07.11.2023

PLarchitects limited, 199 Walton Road, West Molesey, Surrey KT8 2HZ
Phone: 07943 836 440 - e-mail: info@plarchitects.co.uk ©