

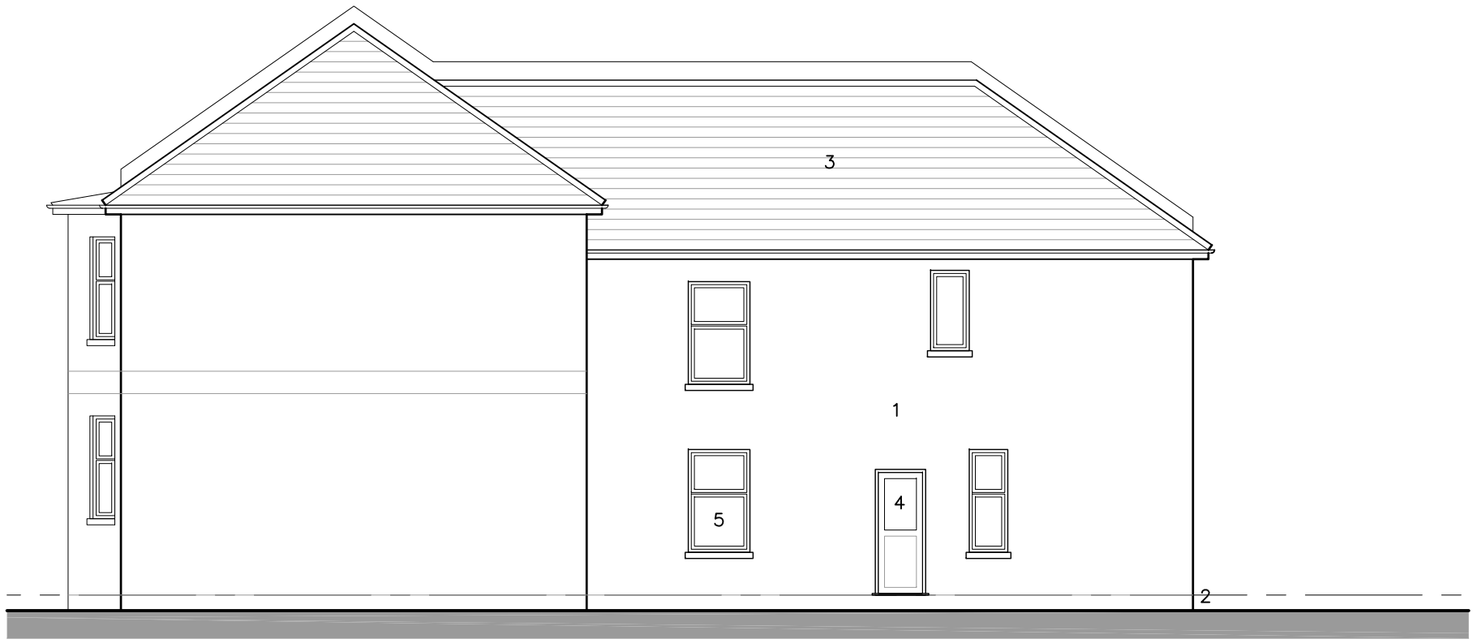


1. EXISTING SIDE ELEVATION (EAST) 1:100

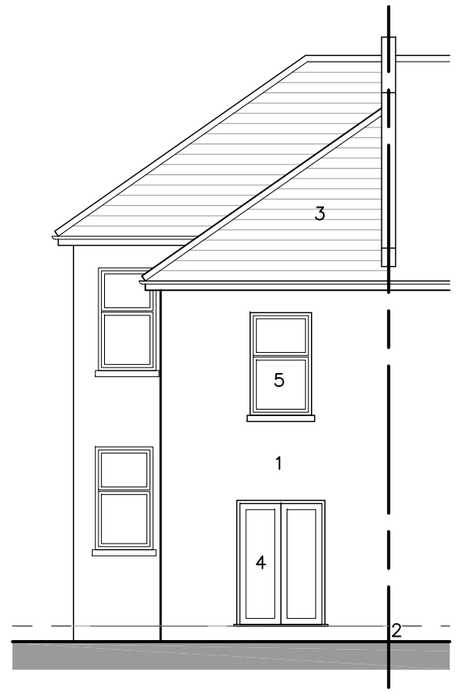

2. EXISTING REAR ELEVATION (NORTH) 1:100

KEY:
1. White render
2. Black plinth
3. Red interlocking roof tiles
4. White glazed doors
5. White windows

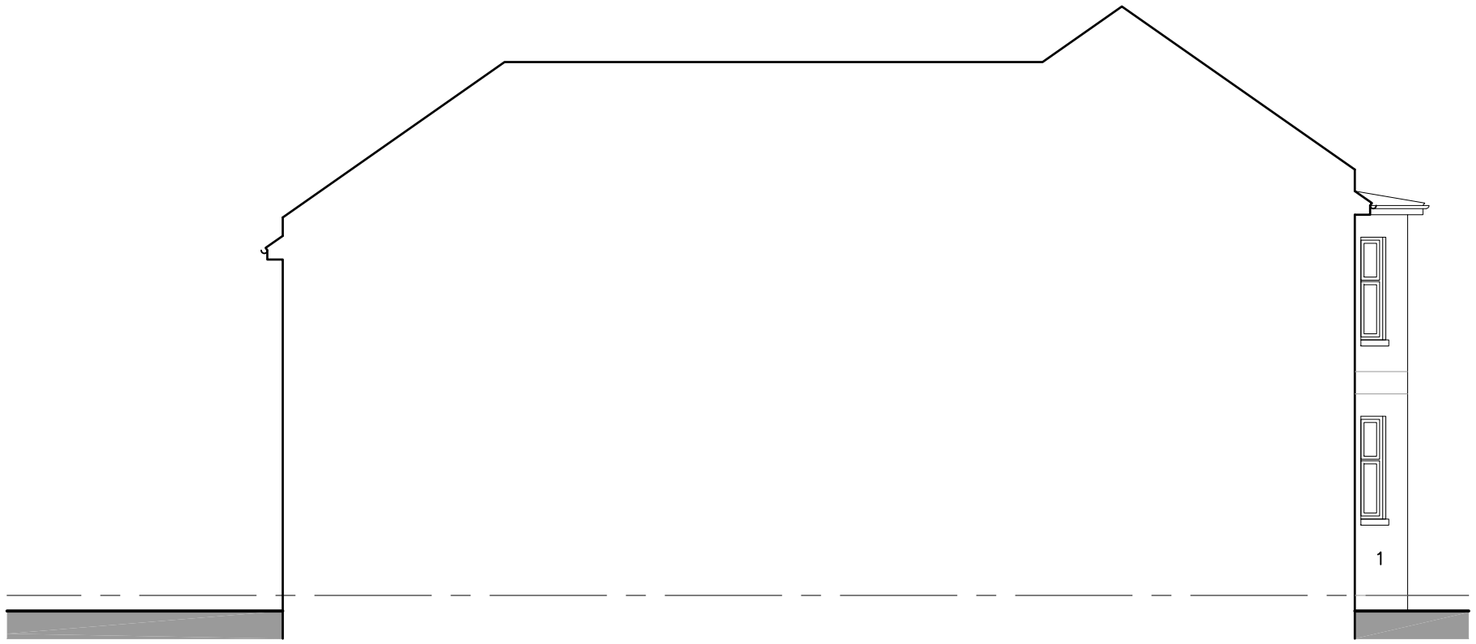

3. EXISTING SIDE ELEVATION (WEST) 1:100

0 1 2 3 4 5 10m
Scale 1:100

Client:
Becky Simmons
Project:
117a Lyndhurst Road Worthing BN11 2DE
Drawing Title:
Elevations as existing

Scale @ A3:	Date:	Drawing No:	Revision:
1:100	Nov. 23	396/PL03	A)06.11.2023

PLarchitects limited, 199 Walton Road, West Molesey, Surrey KT8 2HZ
Phone: 07943 836 440 - e-mail: info@plarchitects.co.uk ©