

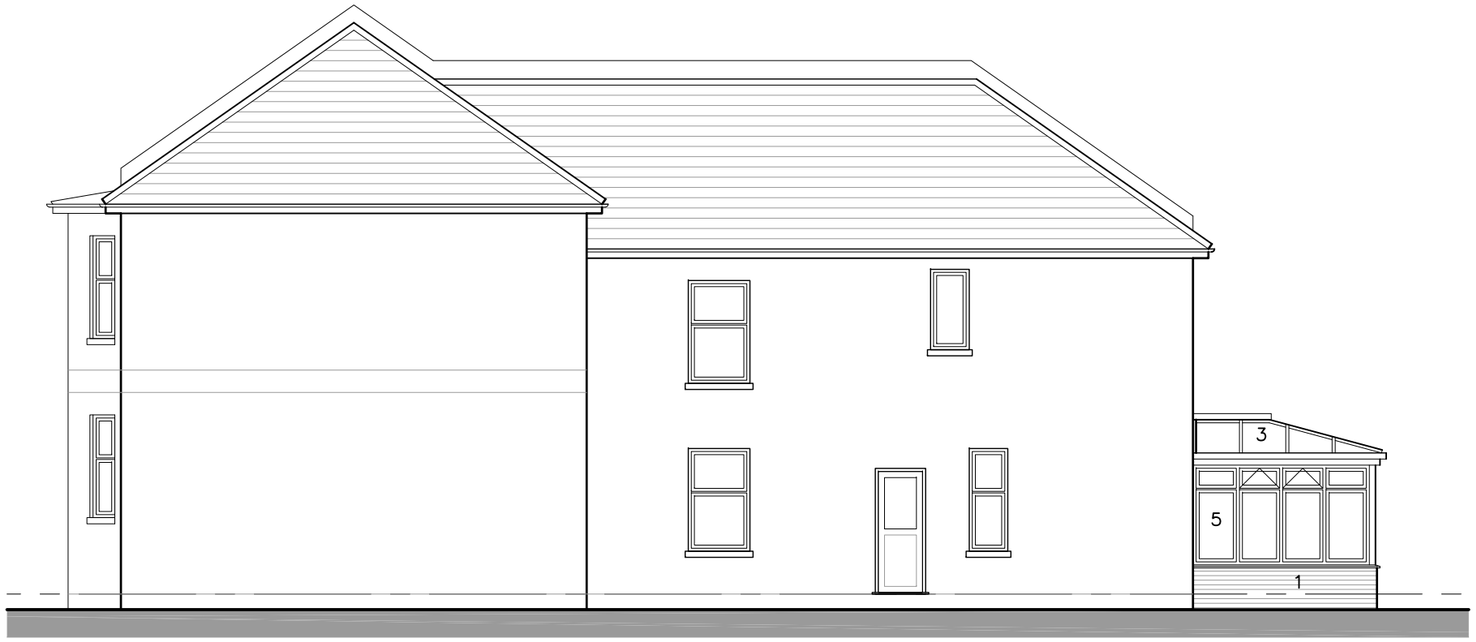


1. EXISTING SIDE ELEVATION (EAST) 1:100

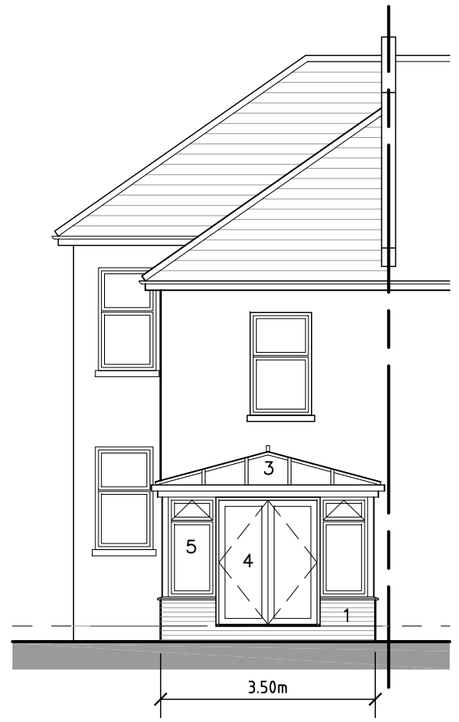

2. EXISTING REAR ELEVATION (NORTH) 1:100

KEY:
1. Facing bricks
2. –
3. Conservatory roof
4. Conservatory door
5. Conservatory windows
6. Obscure glazing

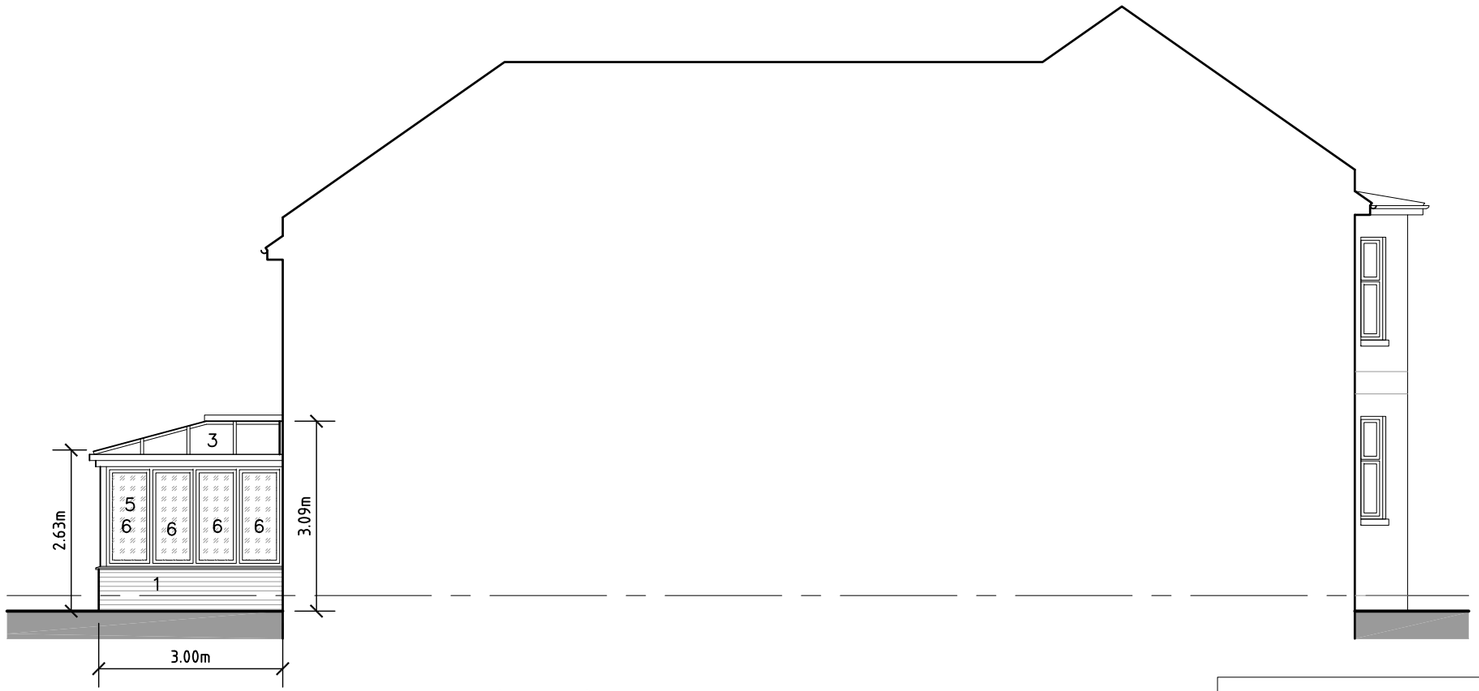

3. EXISTING SIDE ELEVATION (WEST) 1:100

0 1 2 3 4 5 10m
Scale 1:100

Client:
Becky Simmons
Project:
117a Lyndhurst Road Worthing BN11 2DE
Drawing Title:
Elevations as proposed

Scale @ A3:	Date:	Drawing No:	Revision:
1:100	Nov. 23	396/PL05	A)06.11.2023

PLarchitects limited, 199 Walton Road, West Molesey, Surrey KT8 2HZ
Phone: 07943 836 440 - e-mail: info@plarchitects.co.uk ©