

Scale 1:100


0 1 2 3 4 5 6 7 8 9 10 Metres

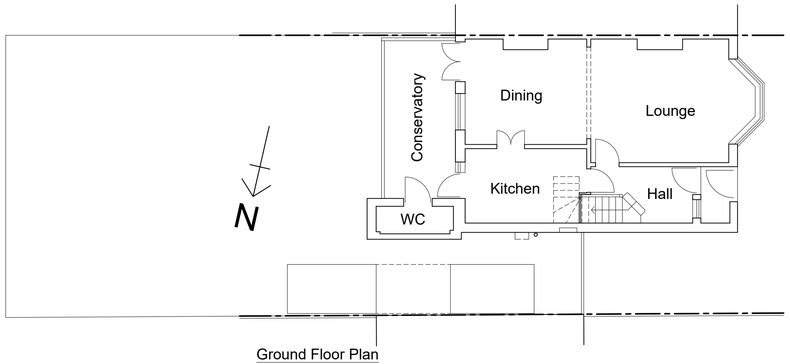


Ground Floor Plan
Scale 1:100

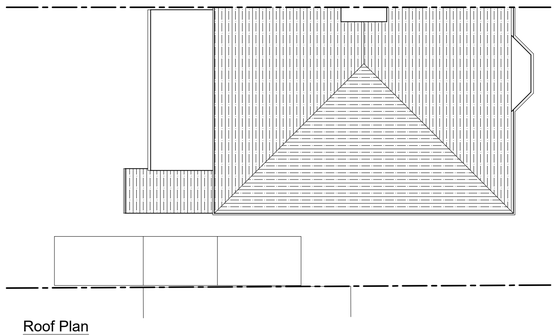


Roof Plan
Scale 1:100

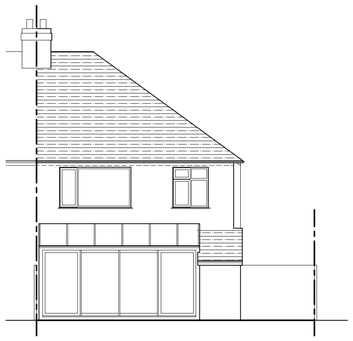

Rear (east) Elevation
Scale 1:100

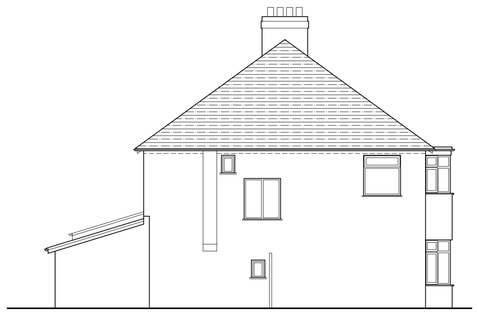

Side (north) Elevation
Scale 1:100

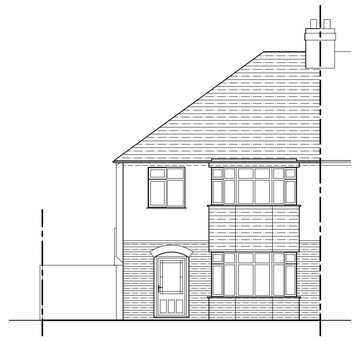

Front (west) Elevation
Scale 1:100

Rev:	Description:	Date:
A	Roof plan & north arrow added.	07.11.23

HORIZON DESIGN
ARCHITECTURAL TECHNOLOGY

Horizon Design Limited
4 High View
Worthing BN13 3DQ
01903 205868
info@horizon-design.co.uk www.horizon-design.co.uk

Client:
Mr & Mrs Sturla

Project:
4 Ladydell Road
Worthing
West Sussex
BN11 2LE

Drawing title:
Existing Plans & Elevations.

Scale:
1:100 @ A1

Date: 24.10.23

Drawn: KWF

Drawing number: 3143-01

Revision: A