

Scale 1:200 0 5 10 15 20 25 30 Metres

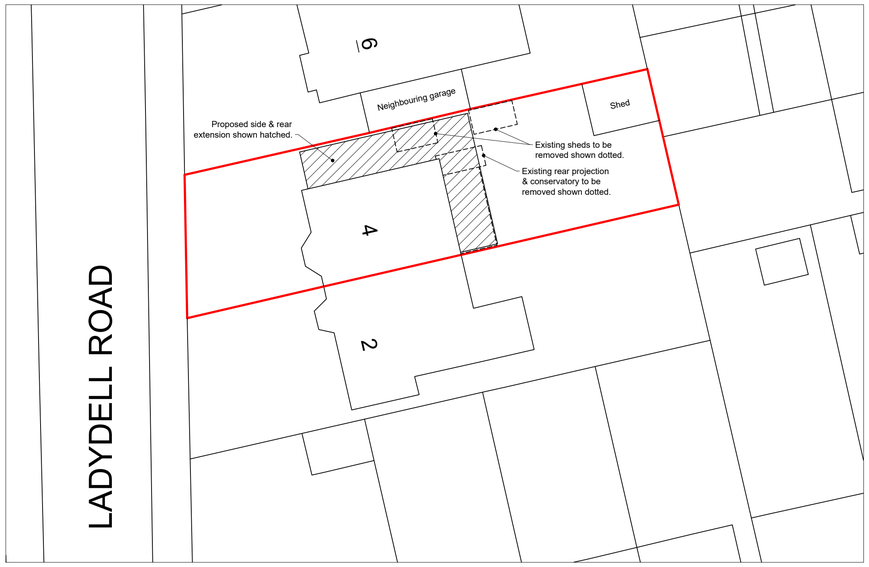

Block Plan
Scale 1:200


N

Scale 1:1250 0 20 40 60 80 100 Metres

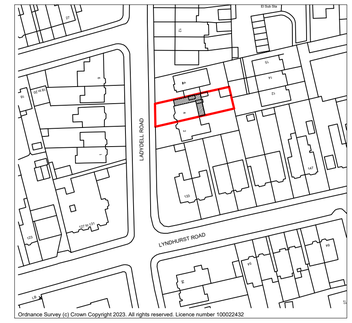


Location Plan
Scale 1:1250


Scale 1:100 0 1 2 3 4 5 6 7 8 9 10 Metres

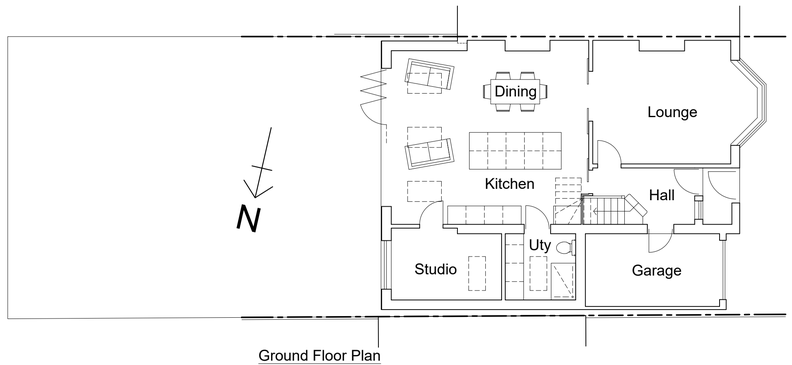


Ground Floor Plan
Scale 1:100

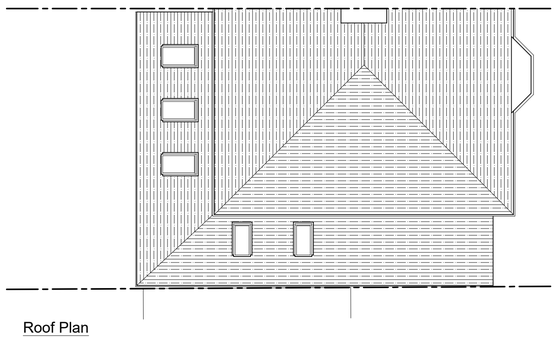


Roof Plan
Scale 1:100

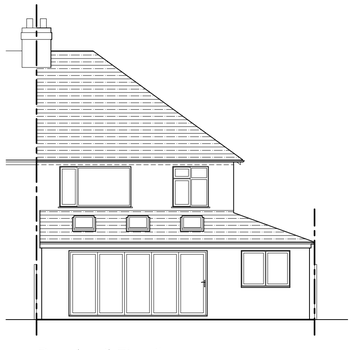

Rear (east) Elevation
Scale 1:100

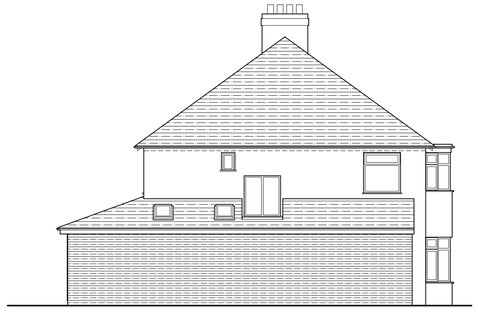

Side (north) Elevation
Scale 1:100

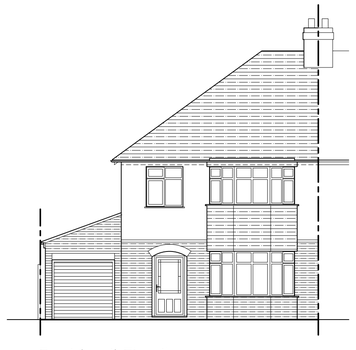

Front (west) Elevation
Scale 1:100

Rev:	Description:	Date:
A	Roof plan & north arrow added.	07.11.23

HORIZON DESIGN
ARCHITECTURAL TECHNOLOGY
Horizon Design Limited
4 High View
Worthing BN13 3DQ
01903 205868
info@horizon-design.co.uk www.horizon-design.co.uk

Client:
Mr & Mrs Sturla

Project:
4 Ladydell Road
Worthing
West Sussex
BN11 2LE

Drawing title:
Proposed Plans & Elevations,
Location & Block Plans.

Scale:
1:100 / 1:1250 / 1:200 @ A1

Date: 24.10.23
Drawn: KWF

Drawing number: 3143-02
Revision: A