A3 PAPER SIZE

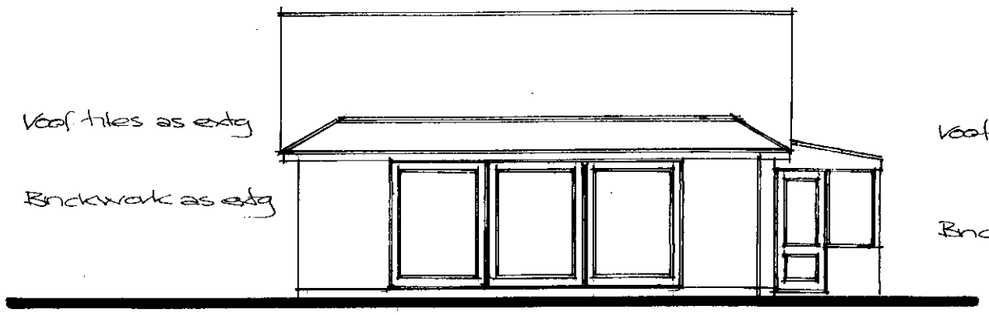

West Elevation

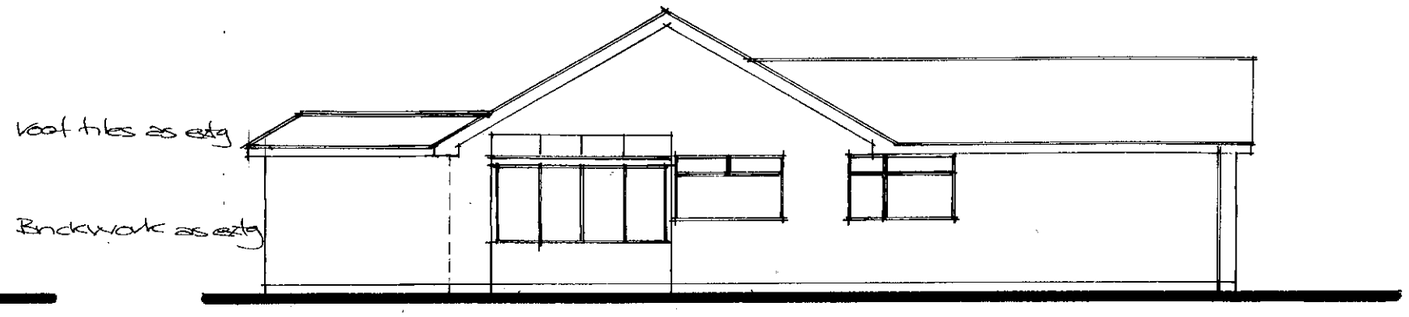

South Elevation

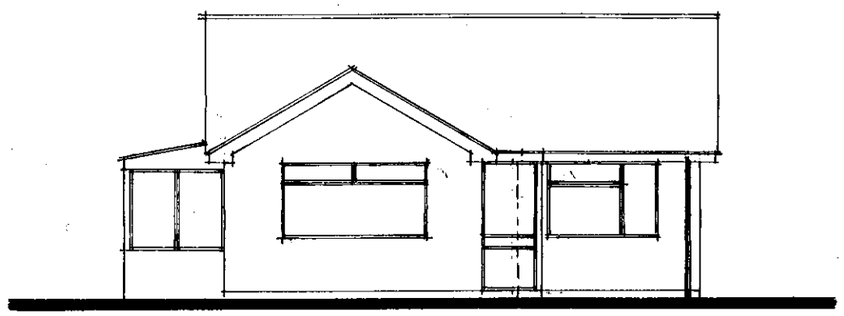

East Elevation

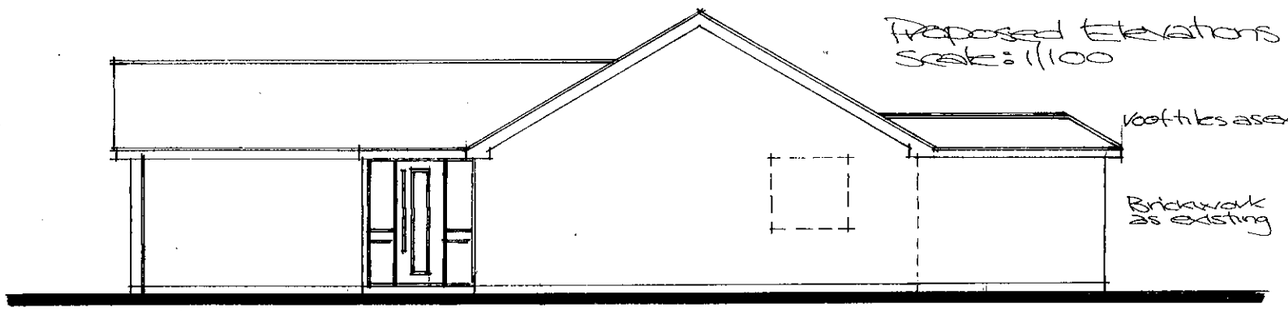

North Elevation

Proposed Elevations
Scale: 1/100

0m 1m 2m 3m 4m 5m 6m 7m 8m 9m 10m

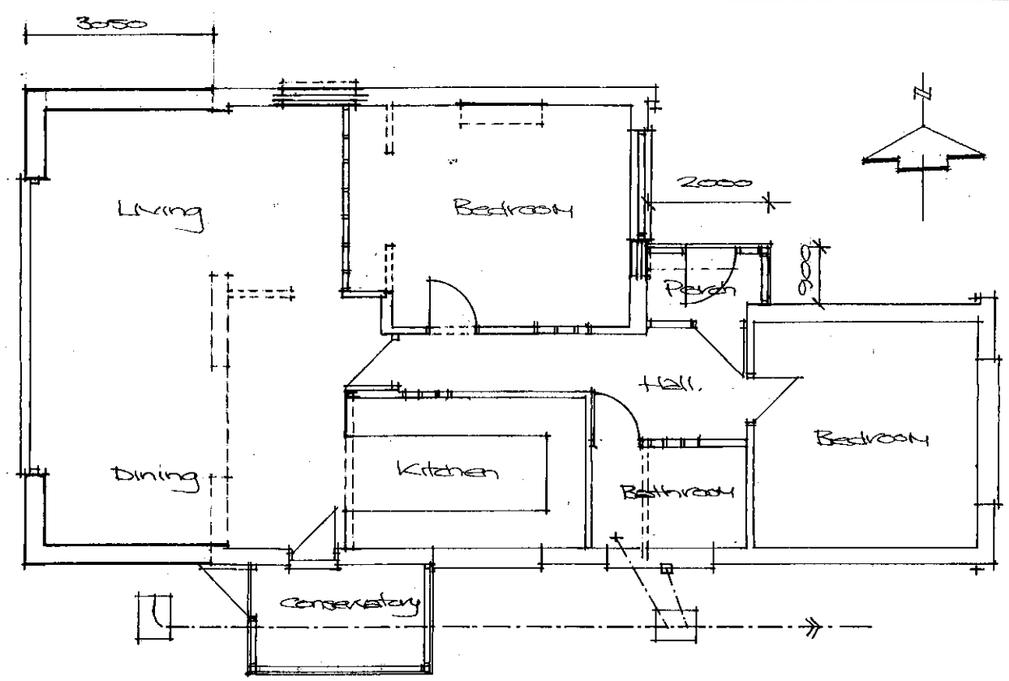

Proposed Ground Floor Plan - scale: 1/100

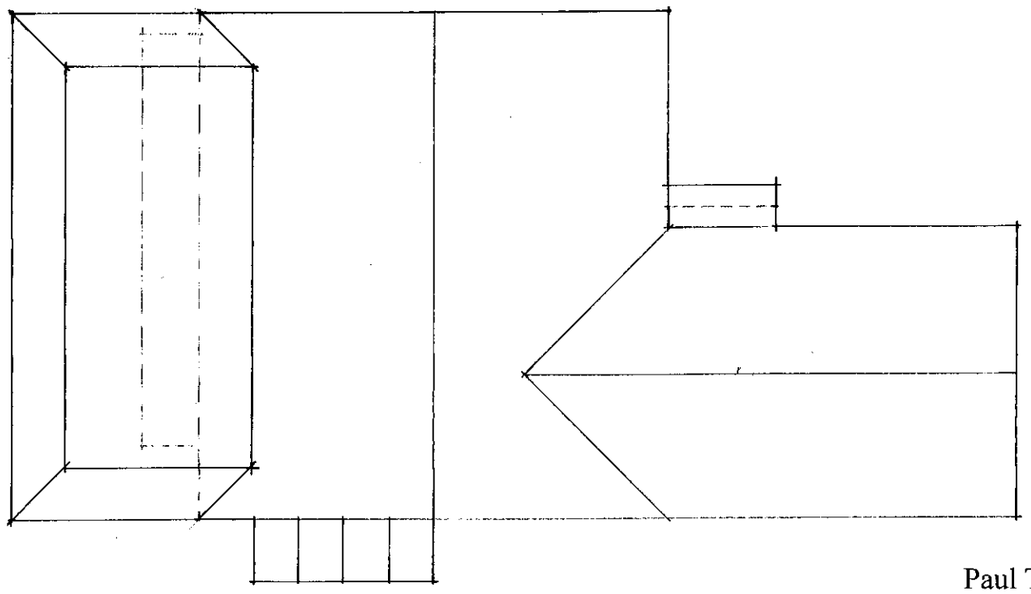

Proposed Roof Plan - scale: 1/100

17 HAWTHORN CRESCENT
WORTHING
WEST SUSSEX BN14 9LU

Paul Trussler
44 Firle Road
Lancing
West Sussex
BN15 0NZ

Drawing No. 23/17/3