
Plan 2 of 4

The property owner is required to serve a party structure notice on the adjoining owner as required by The Party Wall etc Act 1996.

NORTH

PLANNING APPLICATION DRAWING

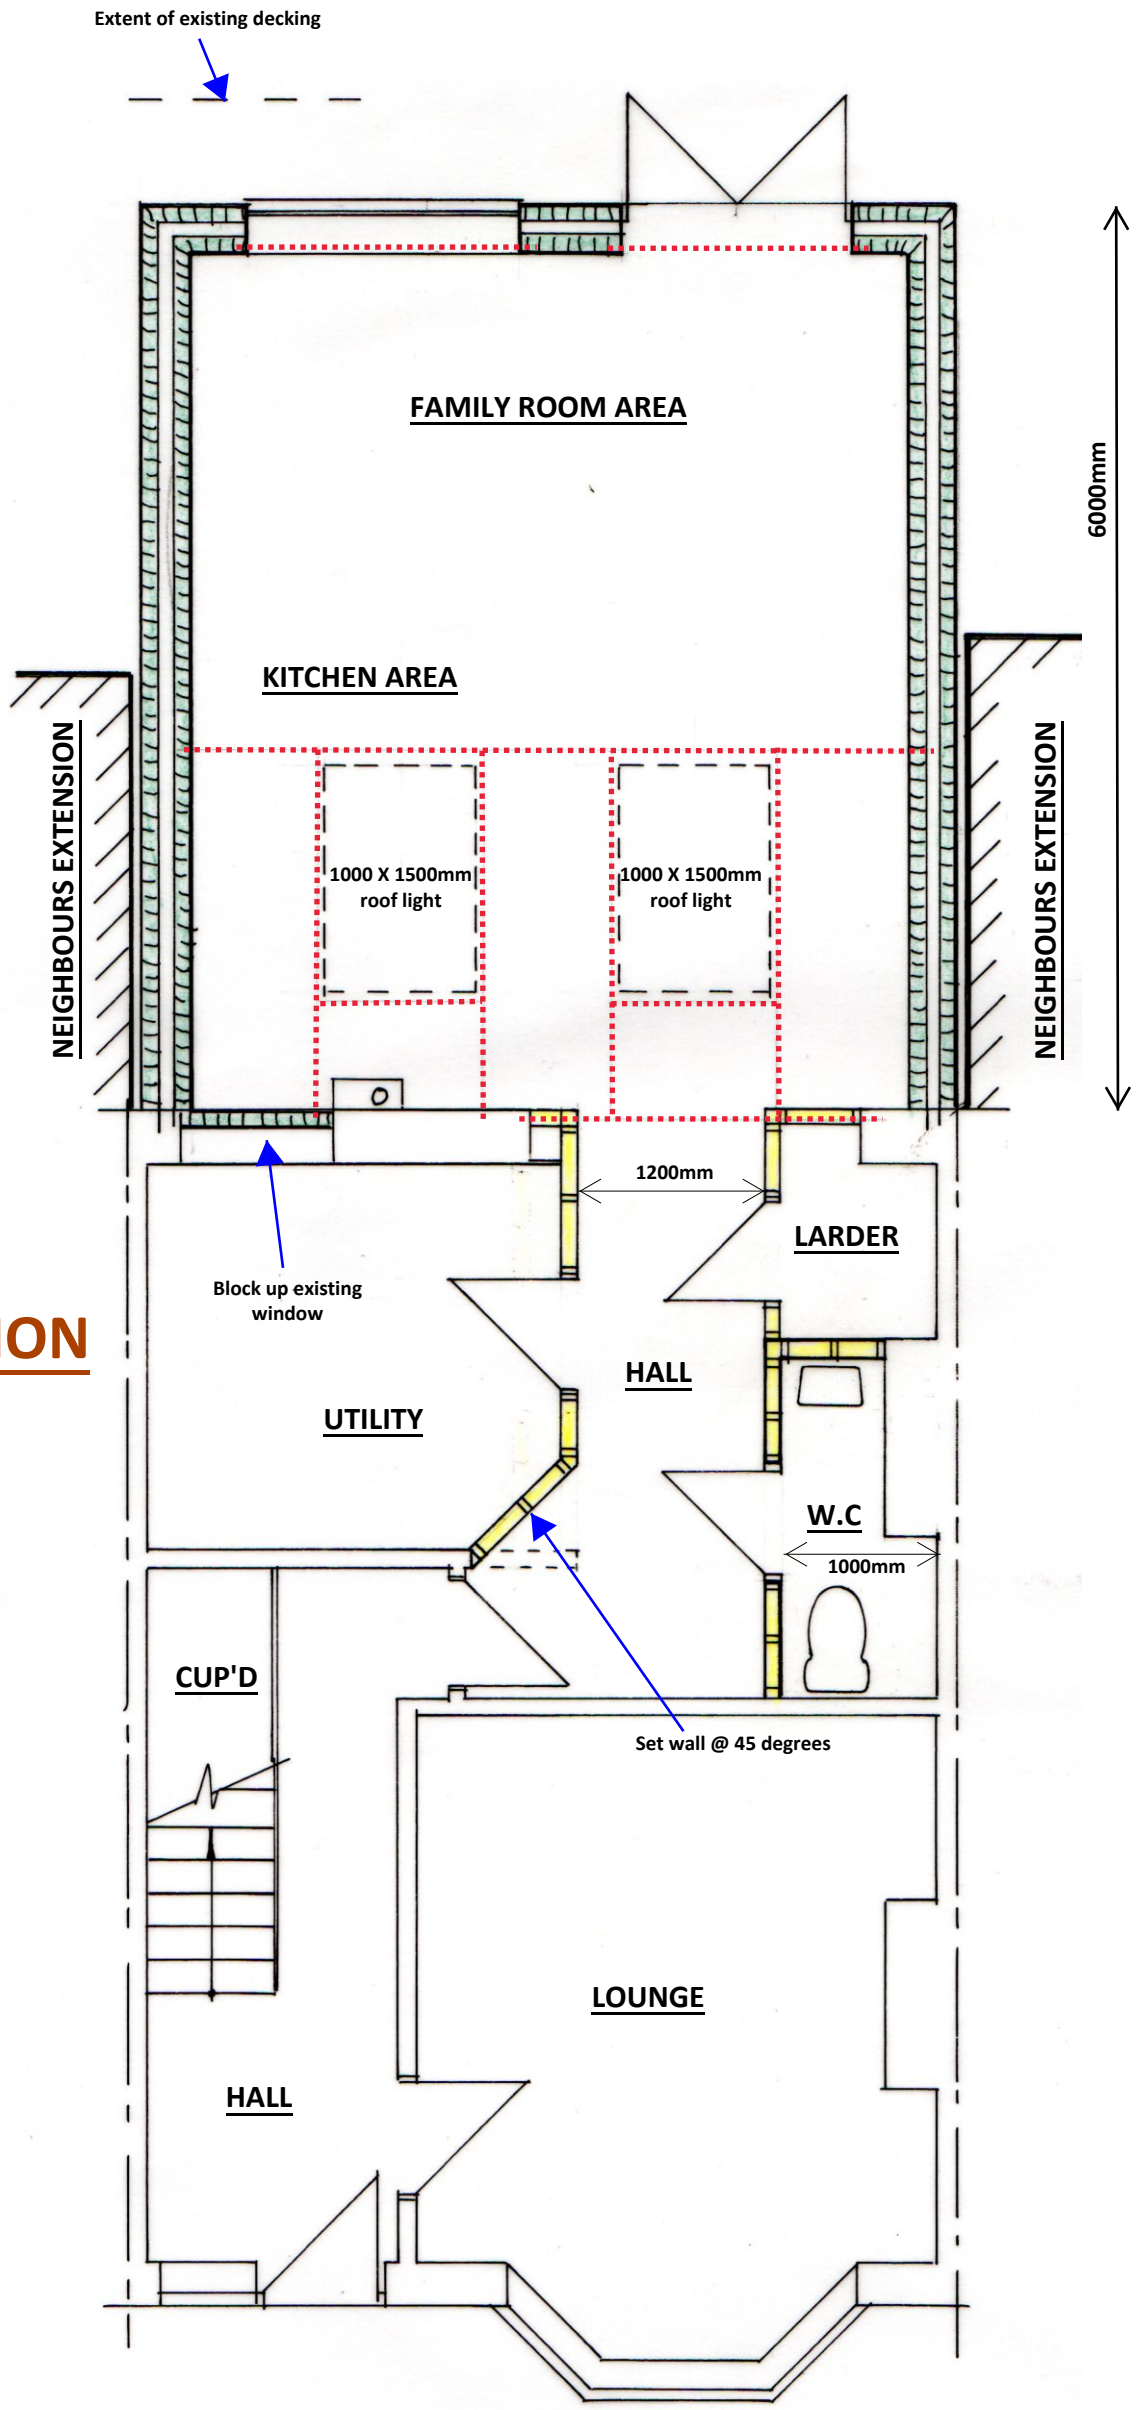

PROPOSED GROUND FLOOR PLAN 1:50

1:1250

1:500

1:100

0 1 2 3 4 5 6 7 8 9 10

0 1 2 3 4 5 6 7 8 9 10

1:50 @ A3

S.Barrett C.Build E, CABE

Architectural, Structural & Party Wall Services.

bsbpartywalls@yahoo.co.uk

07974 715009

25 ANWEIR AVE, LANCING	**REAR EXTENSION**	**CLIENT:** Mr Hunt & Miss Aitchison **DATE:** 25.02.2020 **DRWG No:** BSB/21/844/2	**A3**