
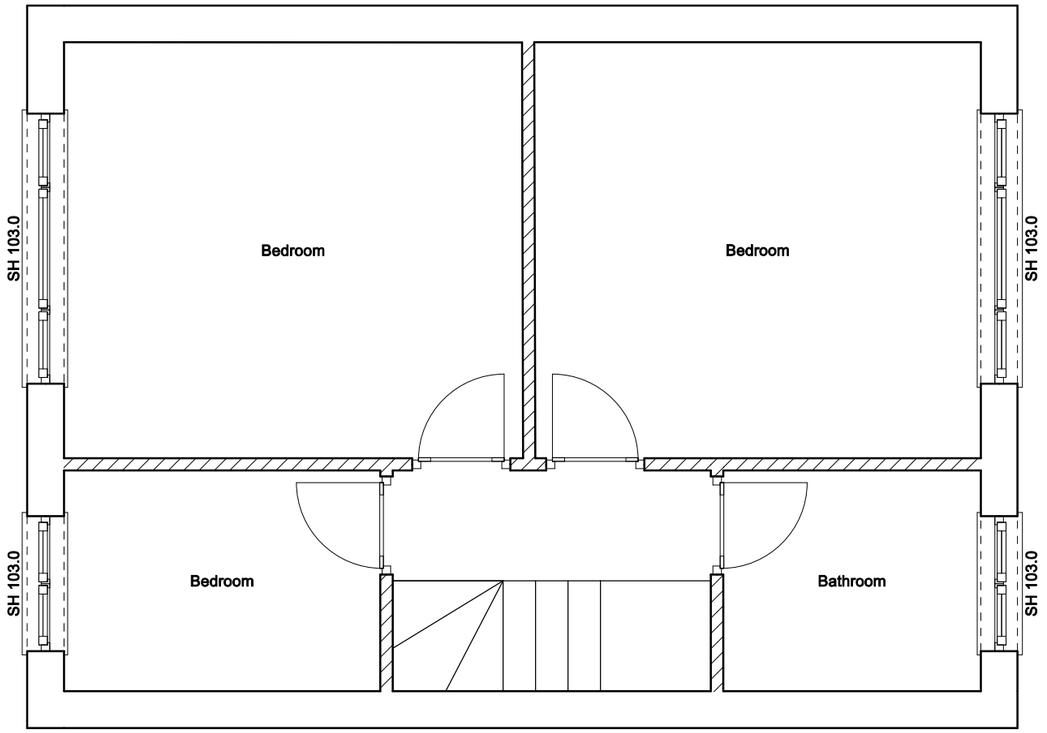



Proposed First Floor Plan

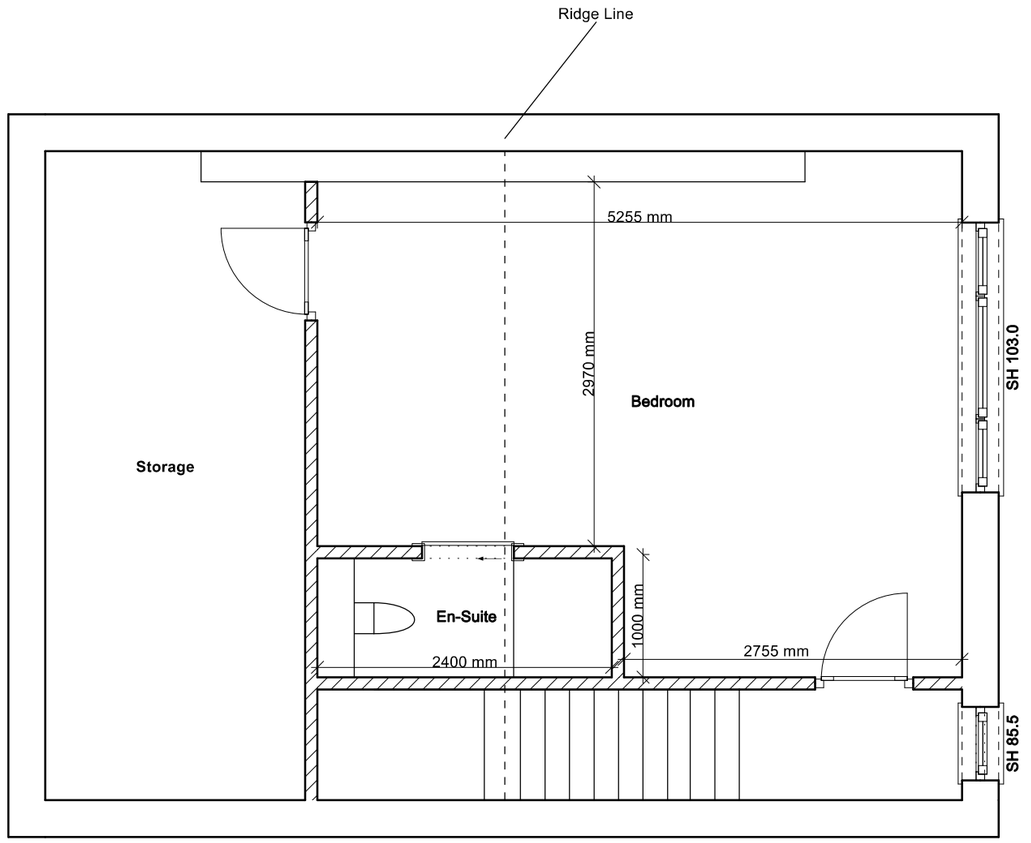


Proposed Loft Plan

scale
design and planning consultancy

Scale Bar 1:50

1 2 3 4 5

| | | | | |
|---|---|---|---|---|
| Drawing title: Proposed Floor Plans | | | Client: Mike Morley<br>7 Monks Avenue<br>Lancing<br>BN15 9DJ | |
| Drawing no. MA009-23 | Scale: 1:50 | Date created: 10/03/2023 | | |