ADUR & WORTHING
PLANNING SERVICES
AWDM/0145/13
DATE VALID 15 4 13.

Amended Plans Received.
15/4/13

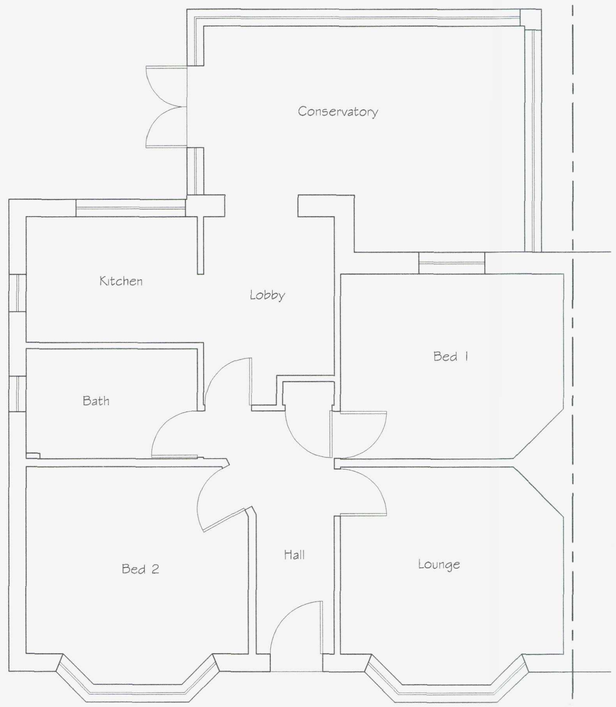

Existing Floor Plan

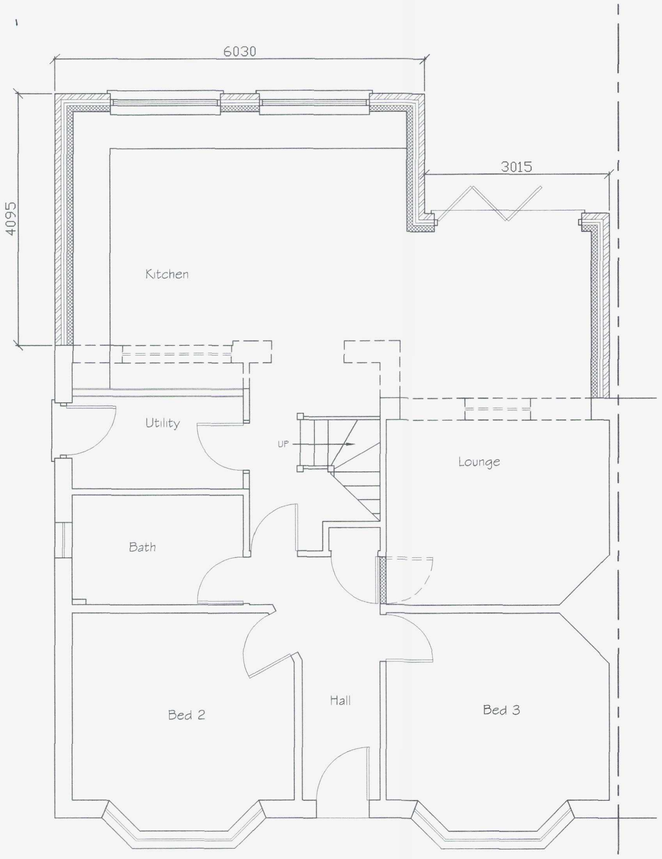

Proposed Floor Plan

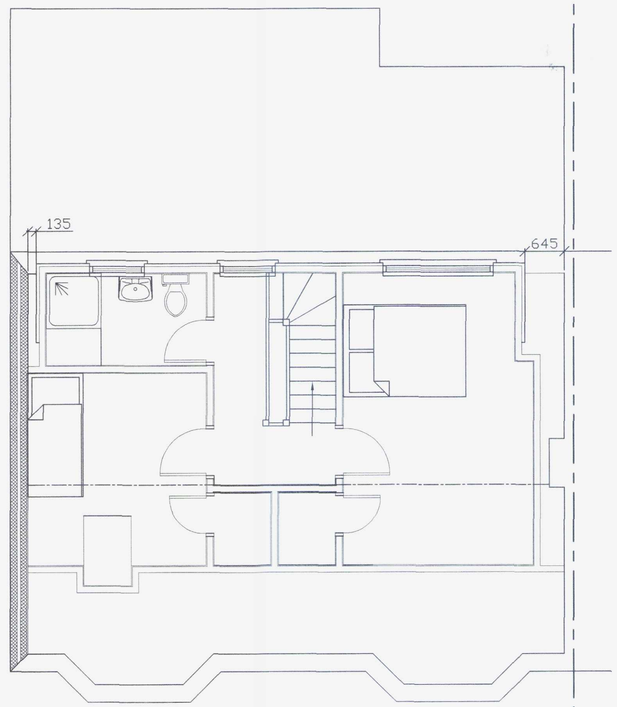

Proposed First Floor Plan

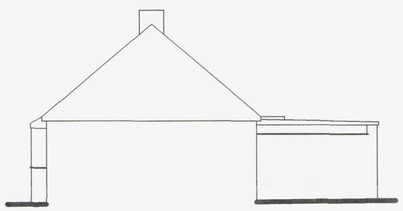

Existing Side Elevation

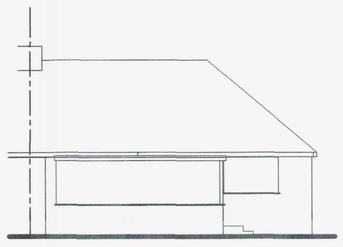

Existing Rear Elevation

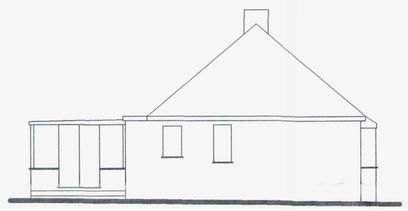

Existing Side Elevation

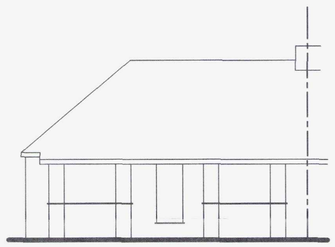

Existing Front Elevation

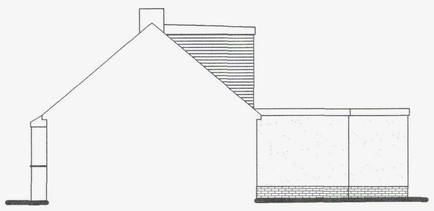

Proposed Side Elevation



Proposed Rear Elevation

Note: Hip to gable and rear dormer to be constructed under permitted development, and Velux to project less than 150mm above roof.

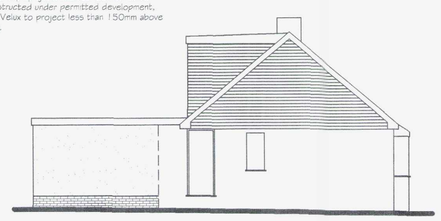

Proposed Side Elevation

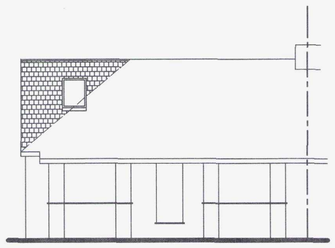

Proposed Front Elevation

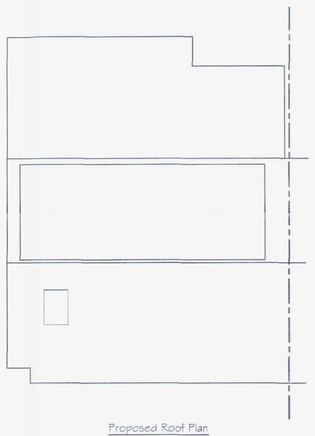

Proposed Roof Plan

Tony Rogers
Building Consultants
Address: 40 Dawn Crescent, Upper Beeding
West Sussex, BN44 3WH
Telephone: 01903 815225 Fax: 01903 815225

Rev.	Date:	Revision Description:

Client: Mr L McEwan

Address: 85 Berriedale Drive
Lancing
West Sussex

Project: Proposed ground floor extension and rooms in roof

Scale: 1:50 1:100
Paper Size A1

Date: December 2012

Drawing No: 12/801/01

Drawn By: AWR

Revision: