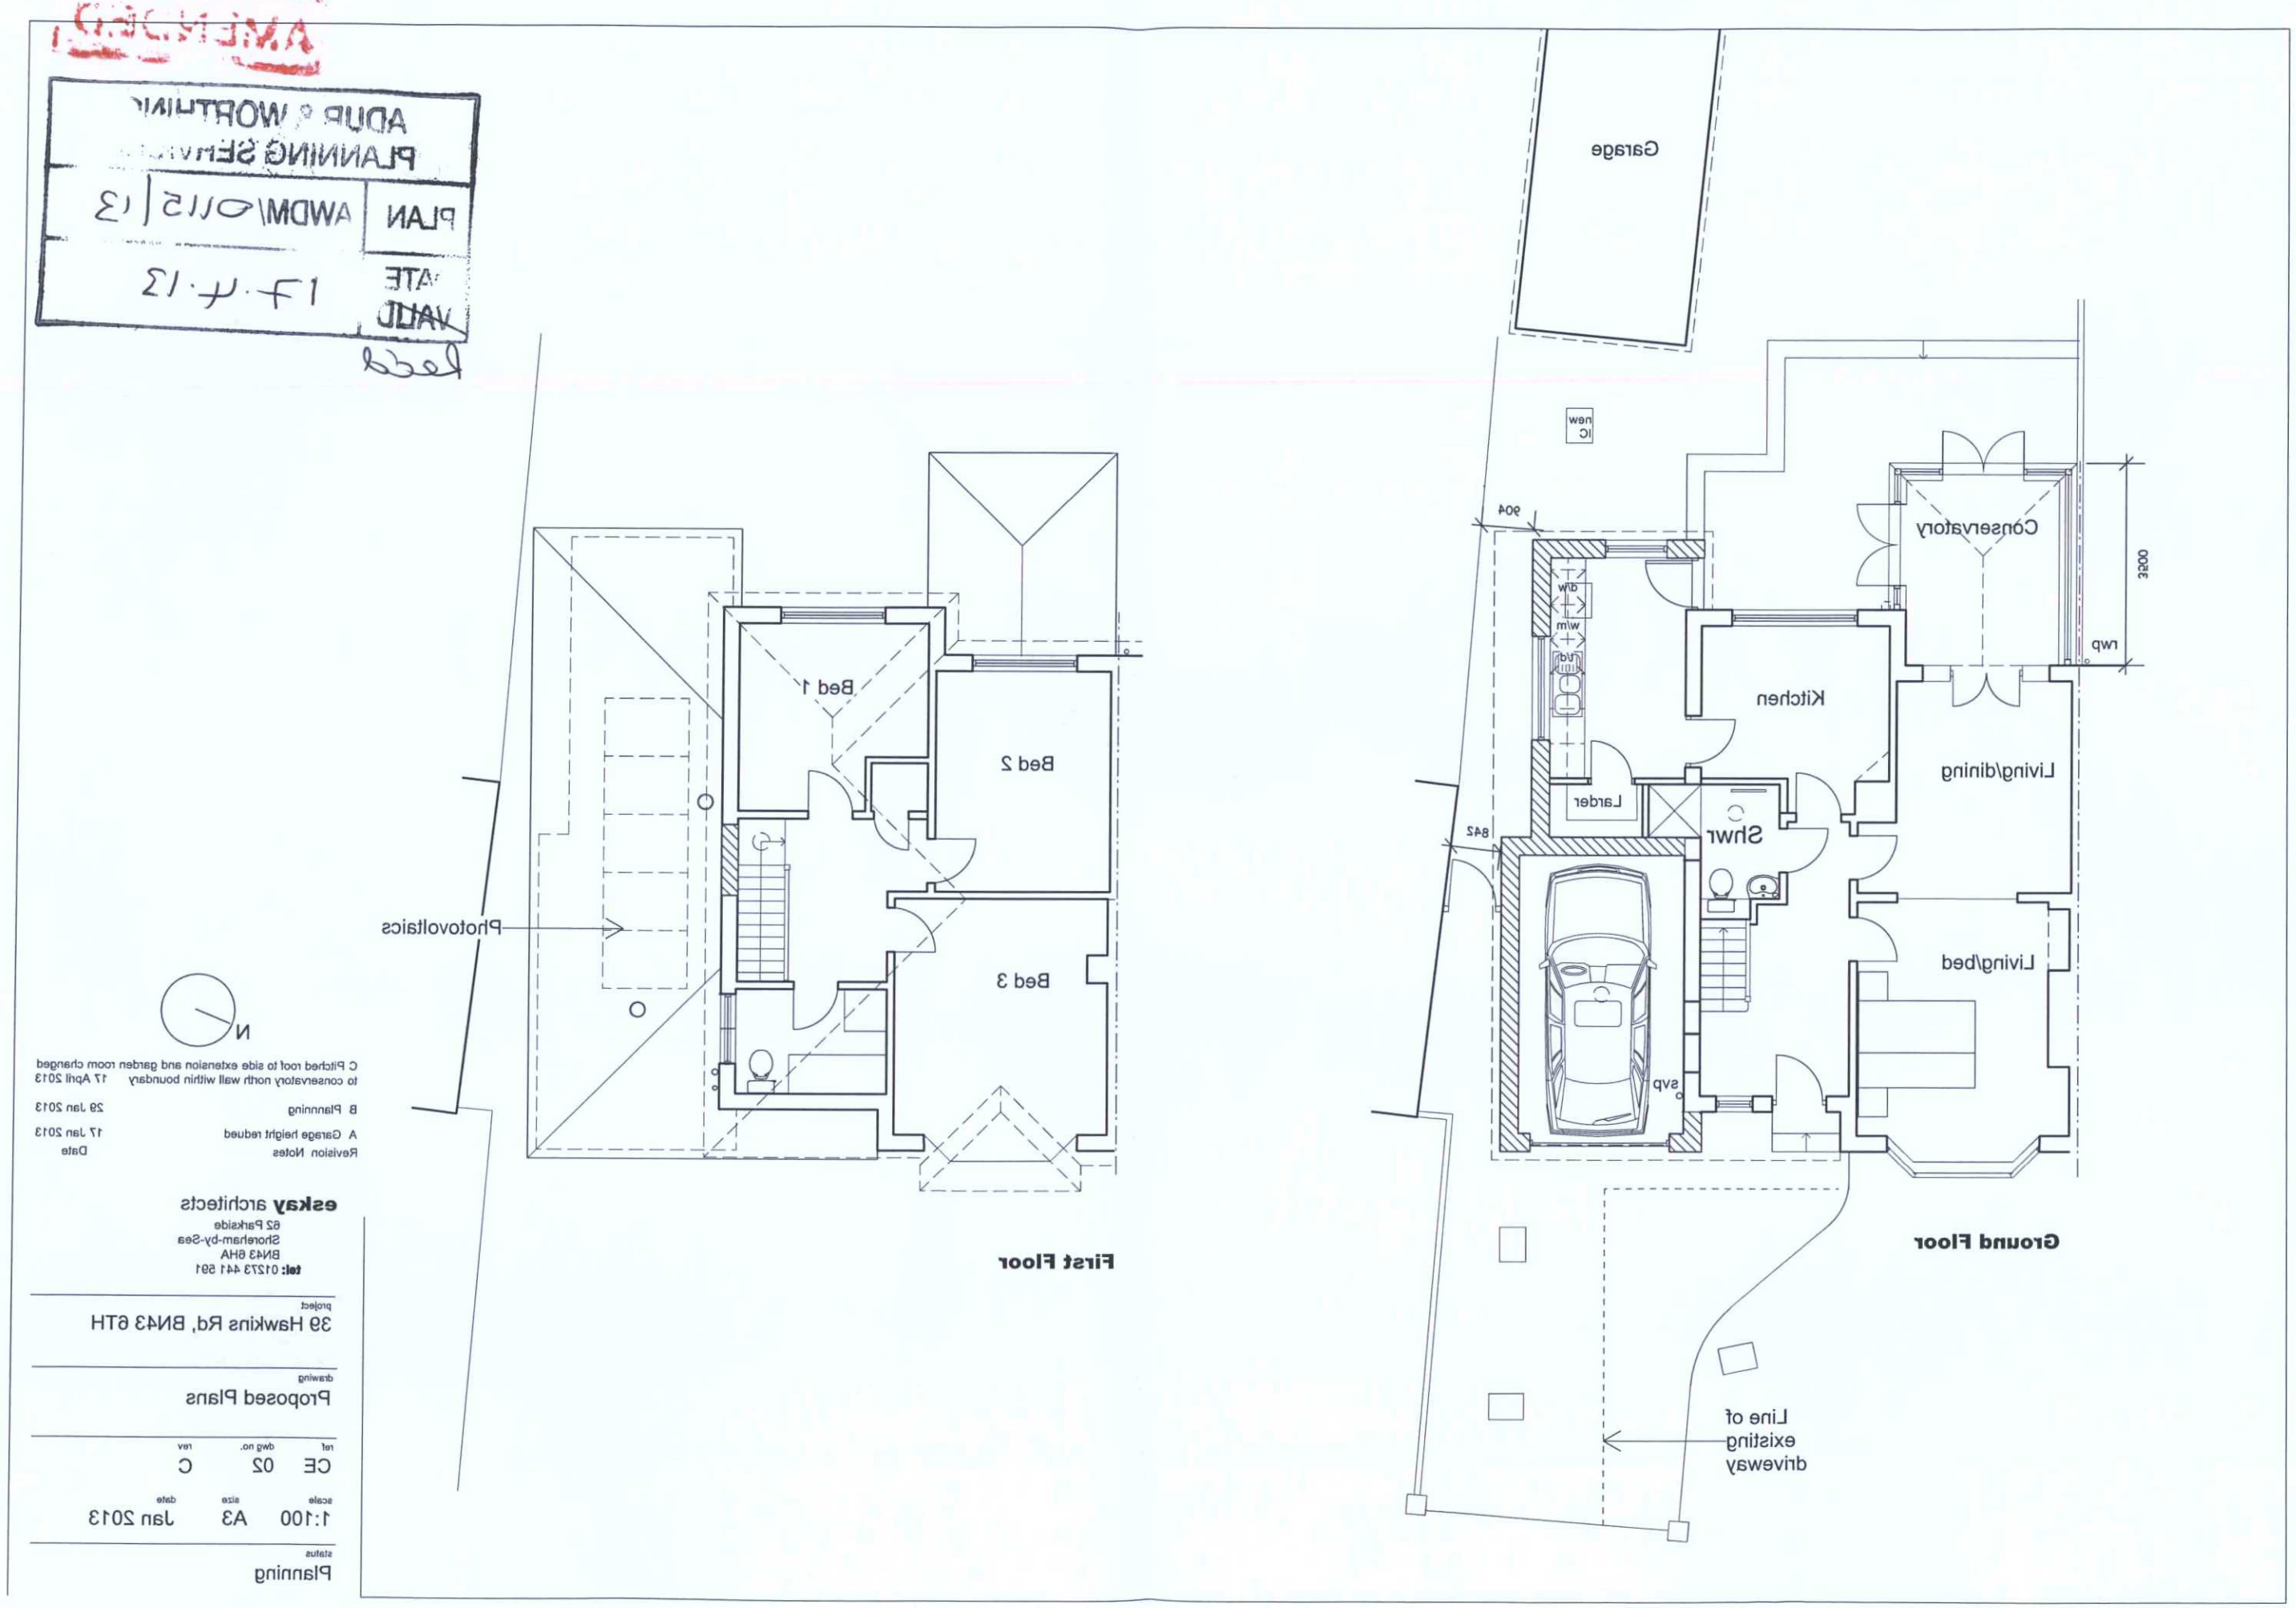

C Pitched roof to side extension and garden room changed to conservatory north wall within boundary 17 April 2013

B Plannning 29 Jan 2013

A Garage height reduced 17 Jan 2013

Revision Notes Date

eskay architects
62 Parkside
Shoreham-by-Sea
BN43 6HA
tel: 01273 441 591

project
39 Hawkins Rd, BN43 6TH

drawing
Proposed Plans

ref	dwg no.	rev
CE	02	C

scale	size	date
1:100	A3	Jan 2013

status
Planning