Ground Floor Plan

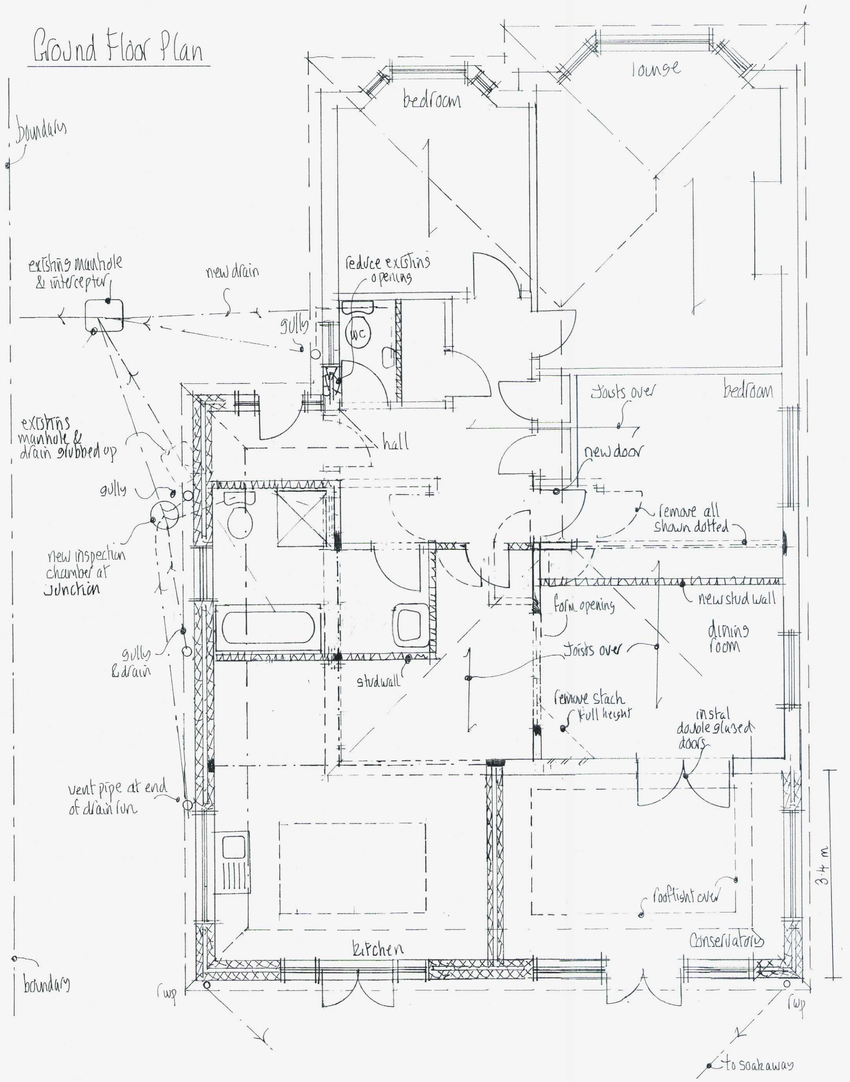

Section Through

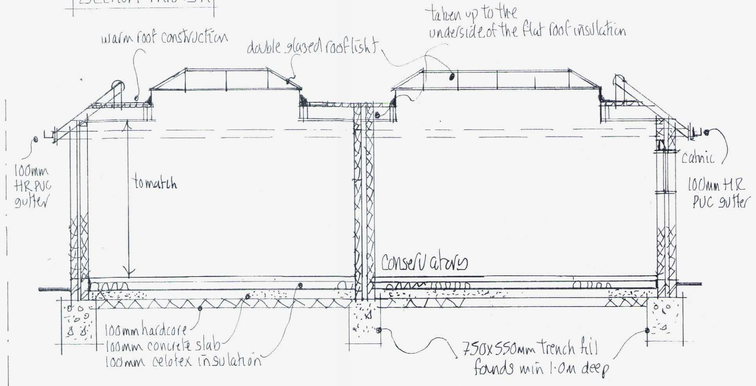

boundary

Front Elevation

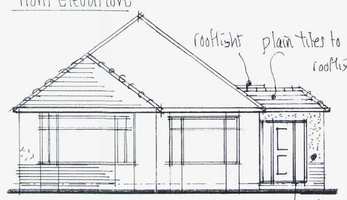

Side Elevation

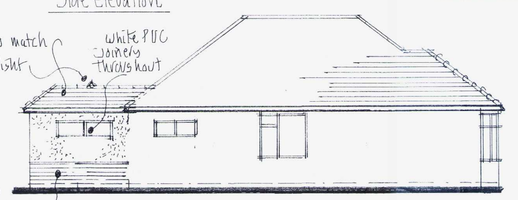

Rear Elevation

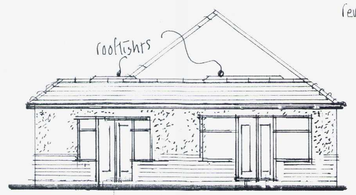

Side Elevation

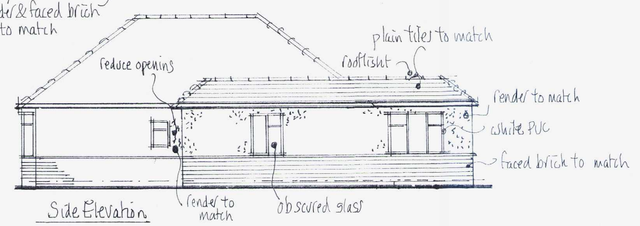

Revision @ Planning Officers requirements

April 13

WC window reduced in width, improving junction with side extension.

0 1 2 3 4 5 6 7 8 9 10

0 1 2 3 4 5 6 7 8 9 10

Mel Humphrey
MRICS MBEng
39 Northease Drive
Hove East Sussex BN3 8PQ
RICS
Mobile: 07701 055182
Email: mel_humphrey_uk@yahoo.co.uk

Drawing Title: Proposed Details @ 33 Greenways Southwick

Scale: 1:50, 1:100

Date: Jan 13 | Drawn by: mjh

A1 sized drawing

Drg No. | Rev.