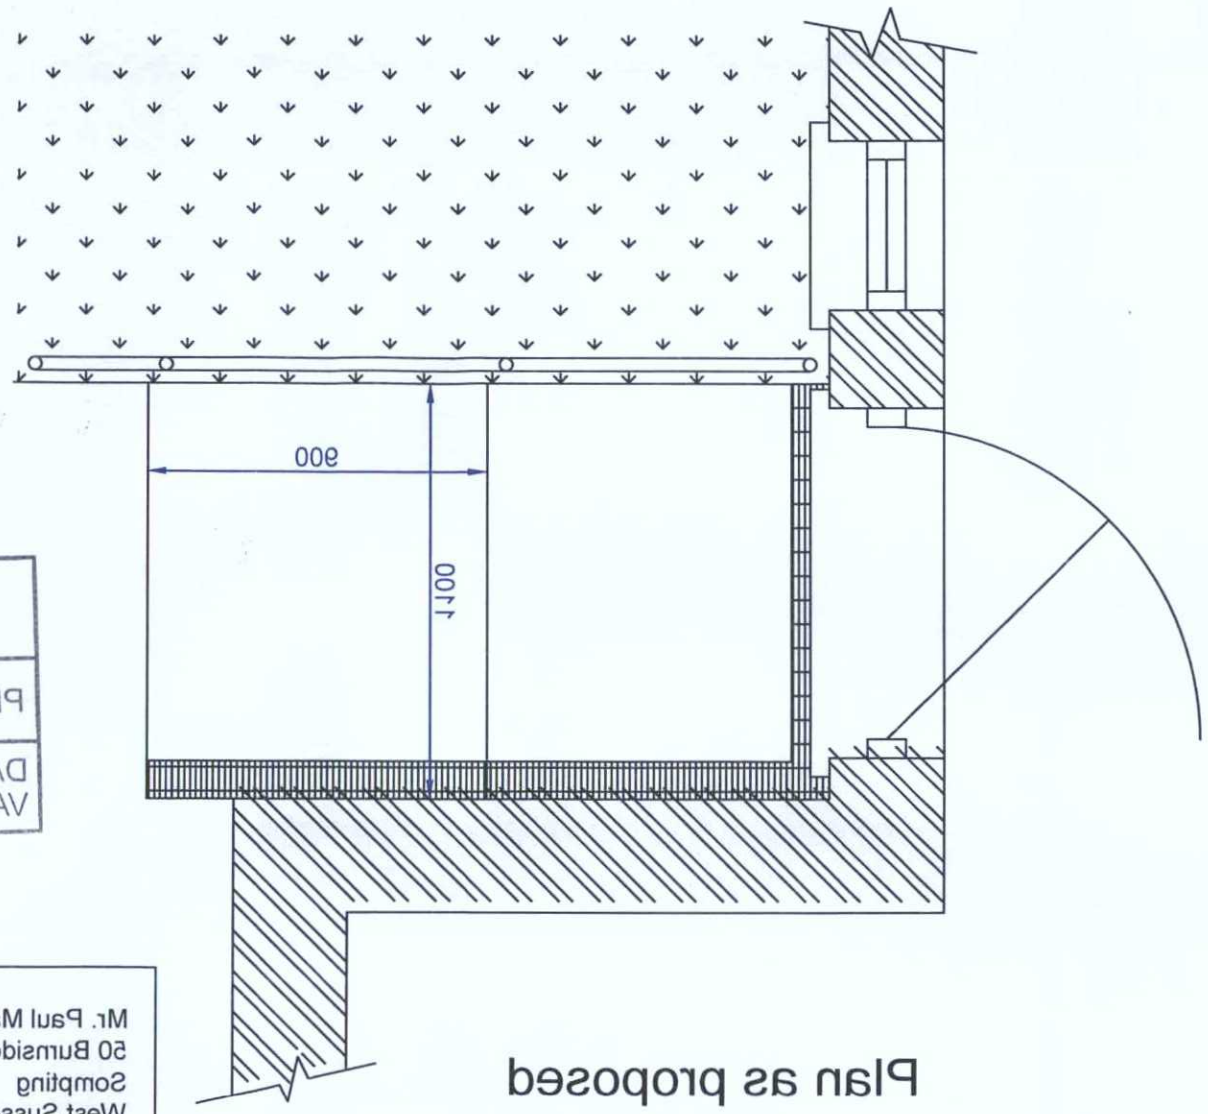

Plan as proposed

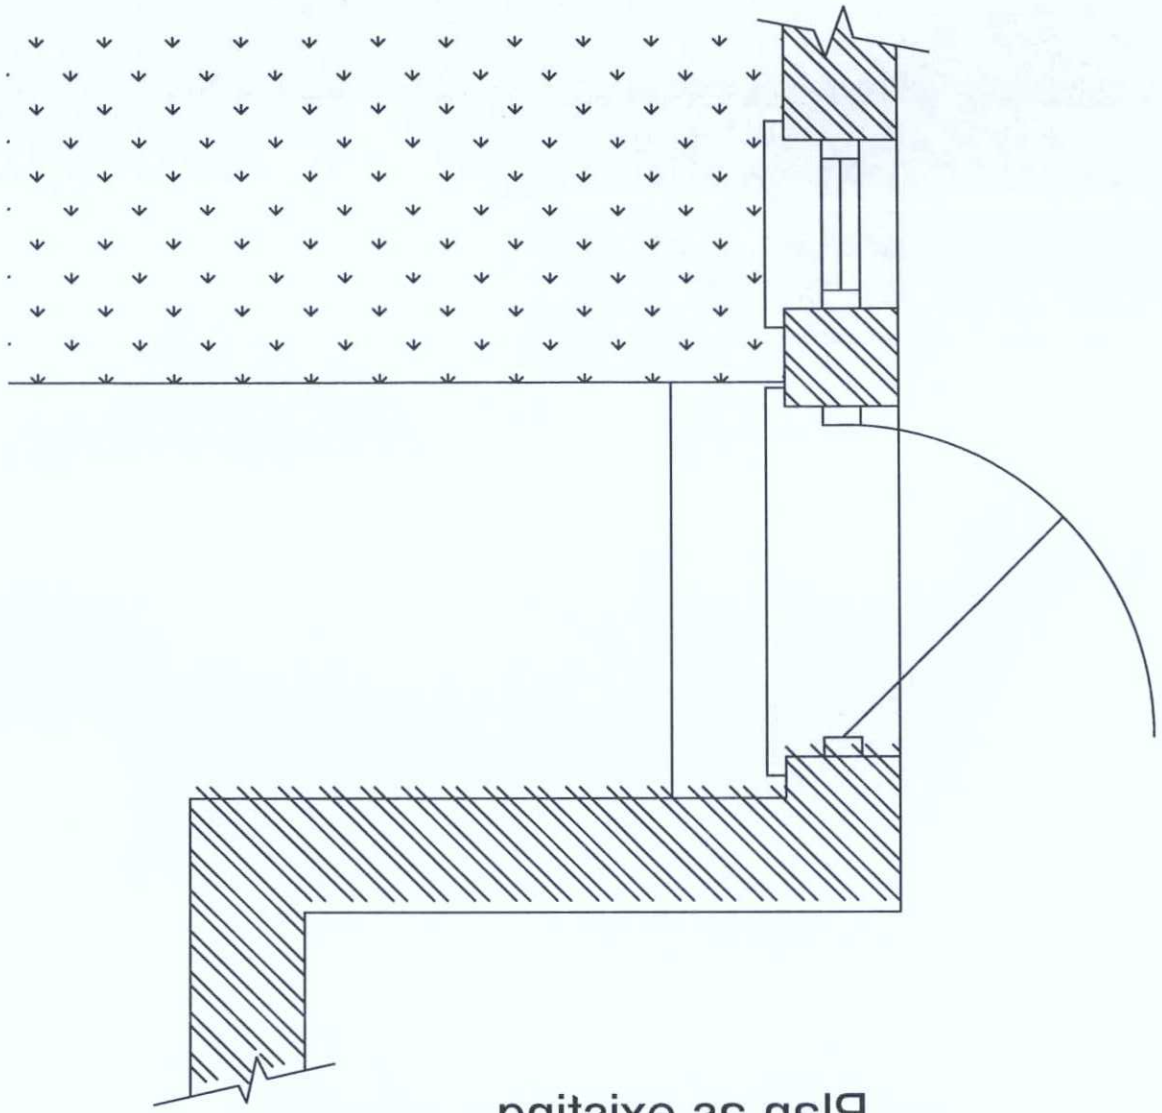

Plan as existing

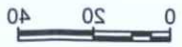

ADUR & WORTHING
PLANNING SERVICES

PLAN	AWDM/ 1232/16
DATE VALID	- 5 AUG 2016

Mr. Paul Mansell
50 Burnside Crescent
Sompting
West Sussex
BN15 9TJ

Access to front entrance door

Scale: 1:20@A3
Date: February 2016
Drawn: N. Colley

1257 | /03

ADUR & WORTHING HOME IMPROVEMENT ASSISTANCE
ADUR & WORTHING COUNCILS
PORTLAND HOUSE
RICHMOND ROAD
WORTHING
BN11 1HS