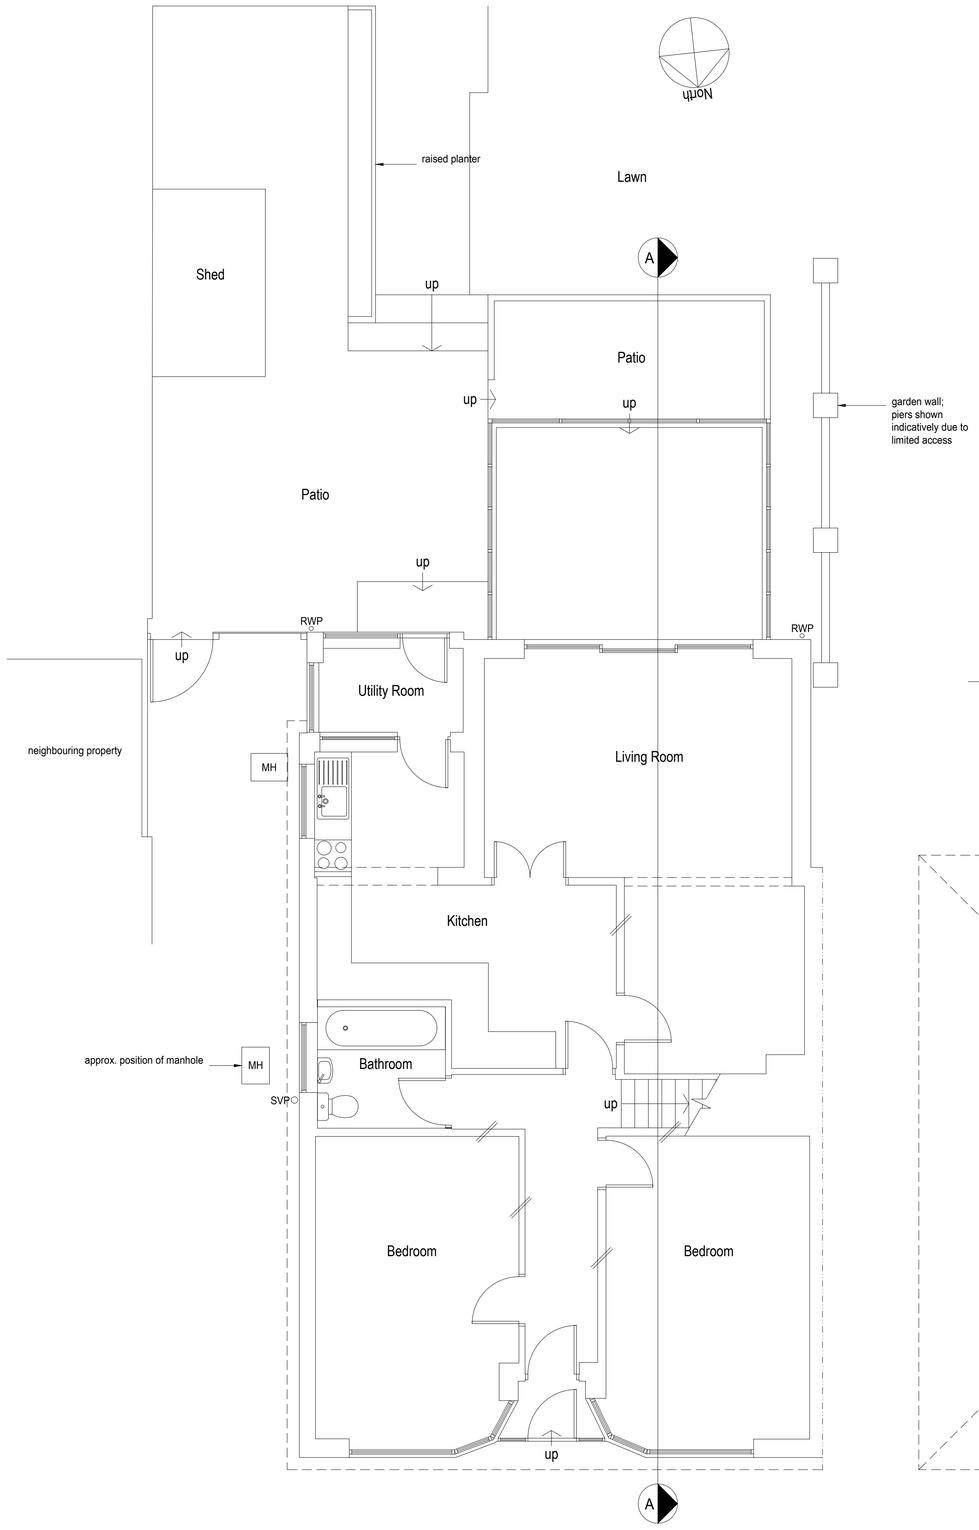

Existing Ground Floor Plan 1:50

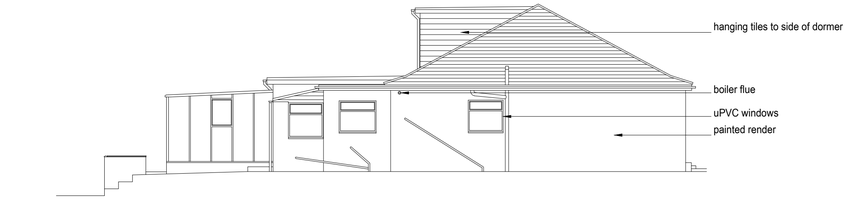

Existing Side Elevation 1:100

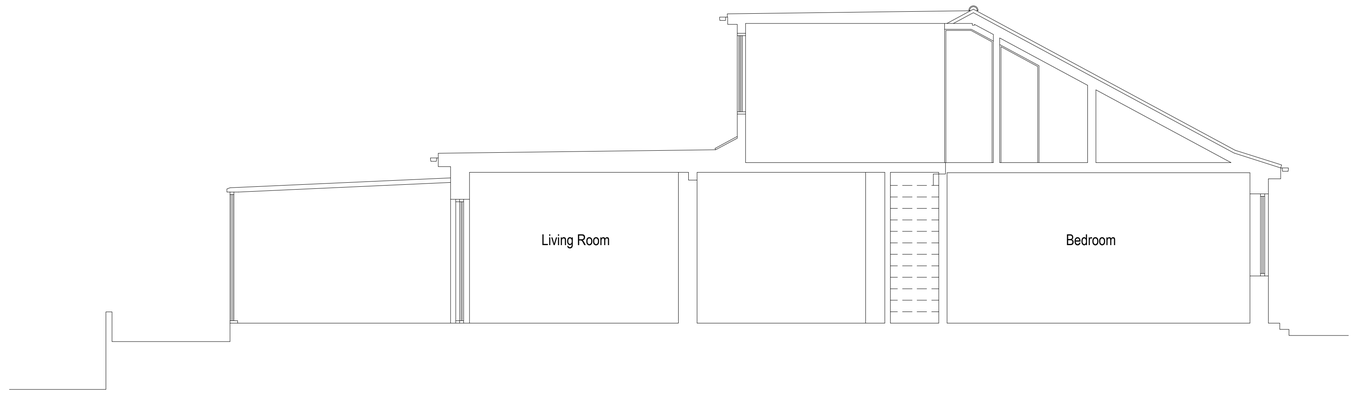

Existing Section A-A 1:50

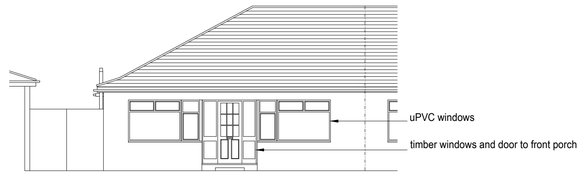

Existing Front Elevation 1:100

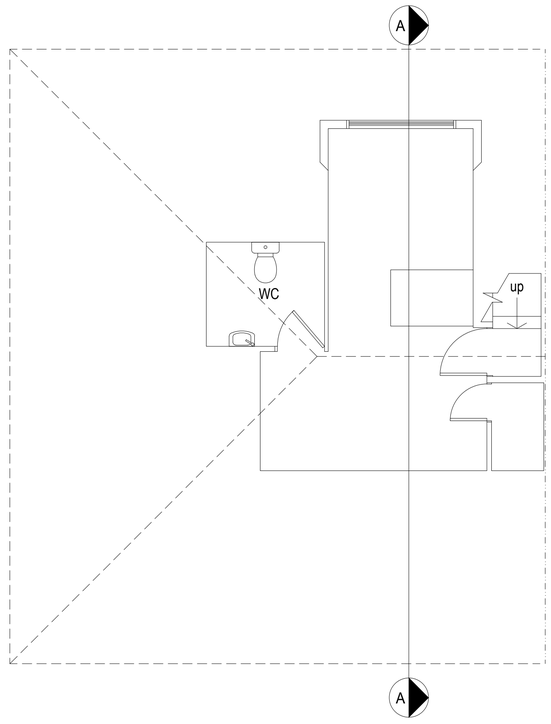

Existing Loft Plan 1:50

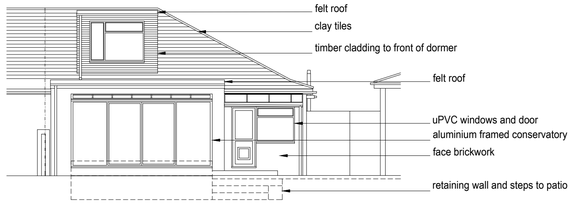

Existing Rear Elevation 1:100

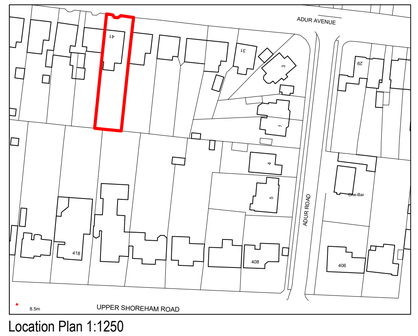

Location Plan 1:1250

1:1250 0 10 20 30 40 50 60 70 80 90 100

1:100 0 1 2 3 4 5 6 7 8 9 10m

1:50 0 1 2 3 4 5 6 7 8 9 10m

amendments

bpm Architectural Services Ltd.

client	Mikael Dew
project	41 Adur Avenue Shoreham by Sea BN43 5NL
project ref.	1926
Drawing No.	01
drawing title	Existing Plans, Section and Elevation
drawn by	S R Thomas
date	Apr 18
scale	1:50/100@ A1

www.bpmnet.co.uk
info@bpmnet.co.uk

Do not scale off drawing, check all dimensions on site before all work is commenced

All goods materials workmanship to conform with current building regs BSS and COP's