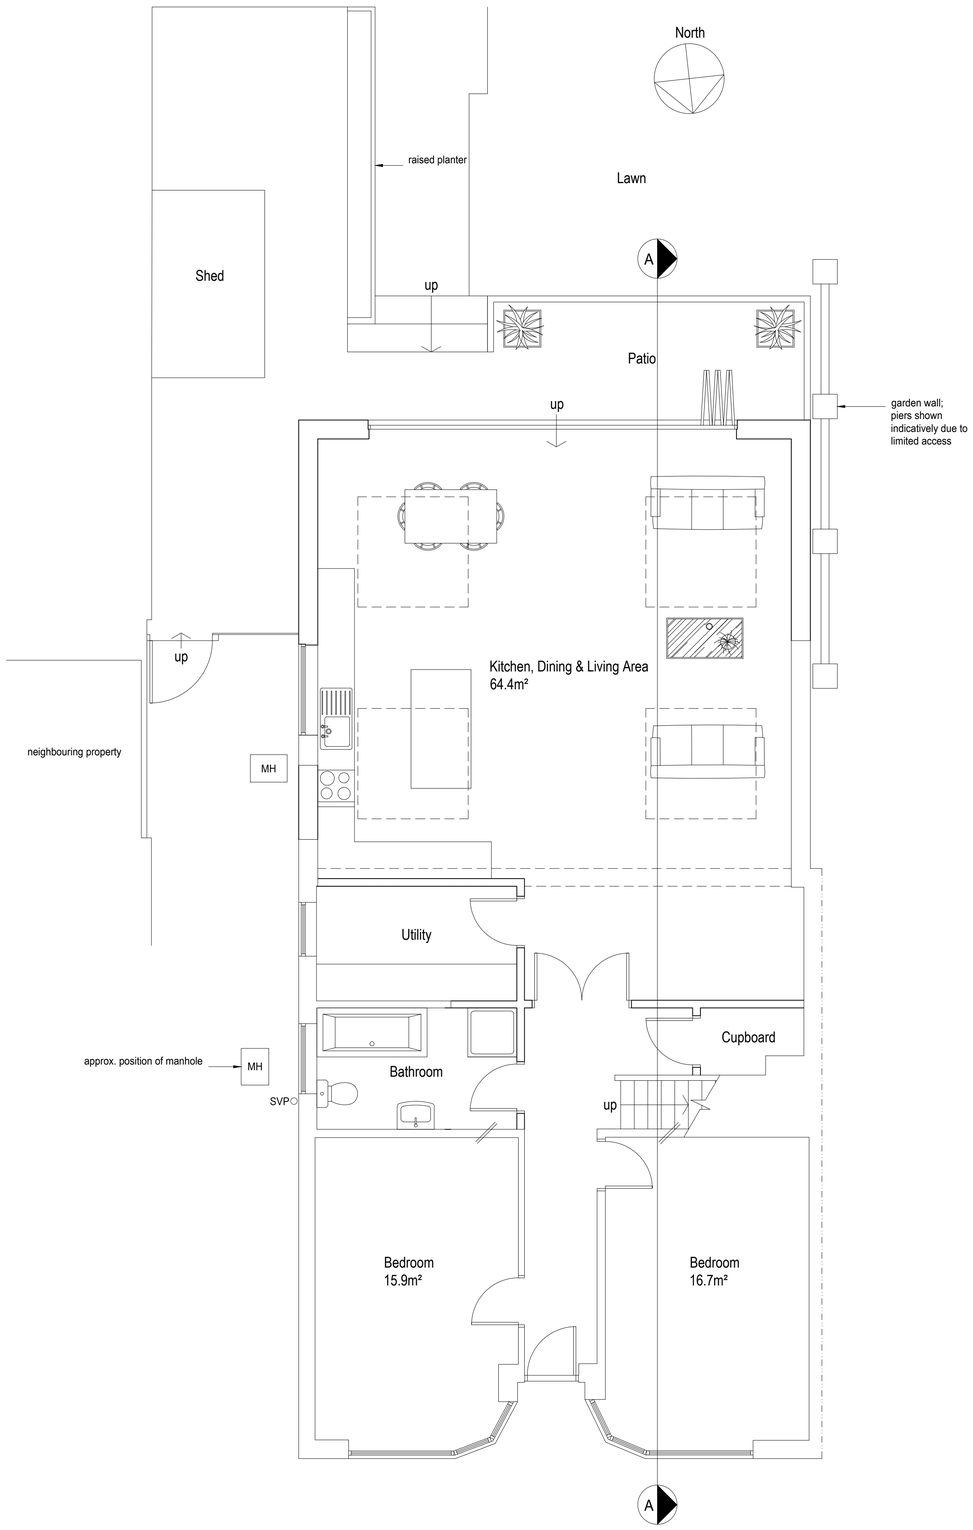

Proposed Ground Floor Plan 1:50

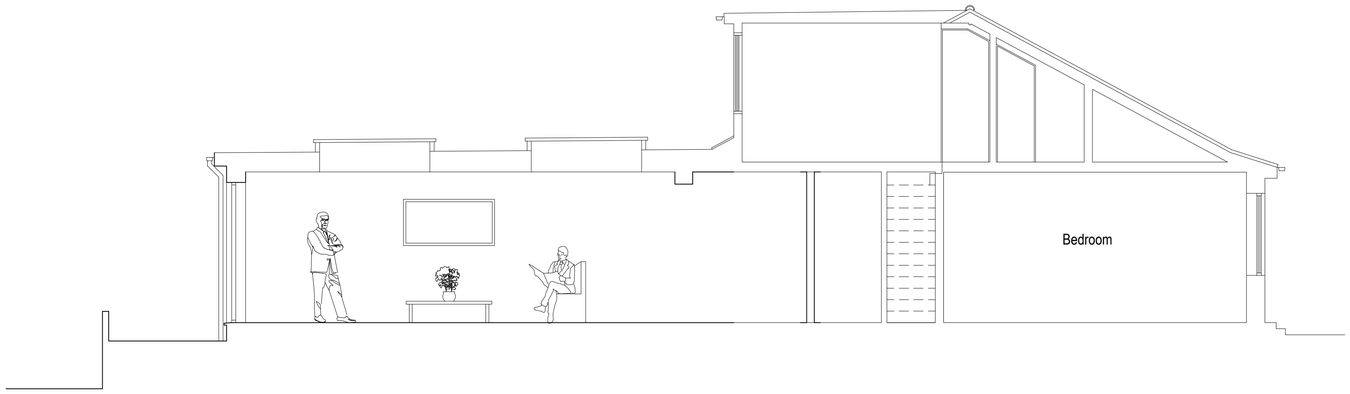

Proposed Section A-A 1:50

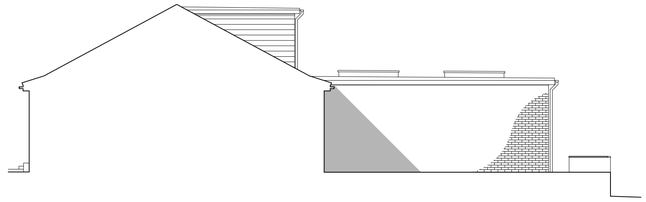

Proposed Side Sectional Elevation 1:100

Proposed Rear Elevation 1:100

Proposed Side Elevation 1:100



Block plan 1:500

1:500 0 10 20 30 40 50m

1:100 0 1 2 3 4 5 6 7 8 9 10m

1:50 0 1 2 3 4 5 6 7 8 9 10m

amendments

bpm Architectural Services Ltd.

client	Mikael Dew
project	41 Adur Avenue Shoreham by Sea BN43 5NL
project ref: 1926	Drawing No. 02
drawing title	Proposed Plans, Section and Elevation
drawn by	S R Thomas
date Apr 18	scale 1:50/100@ A1
	www.bpmnet.co.uk info@bpmnet.co.uk

Do not scale off drawing, check all dimensions on site before all work is commenced

All goods materials workmanship to conform with current building regs BSS and COP's