26 Montford Close

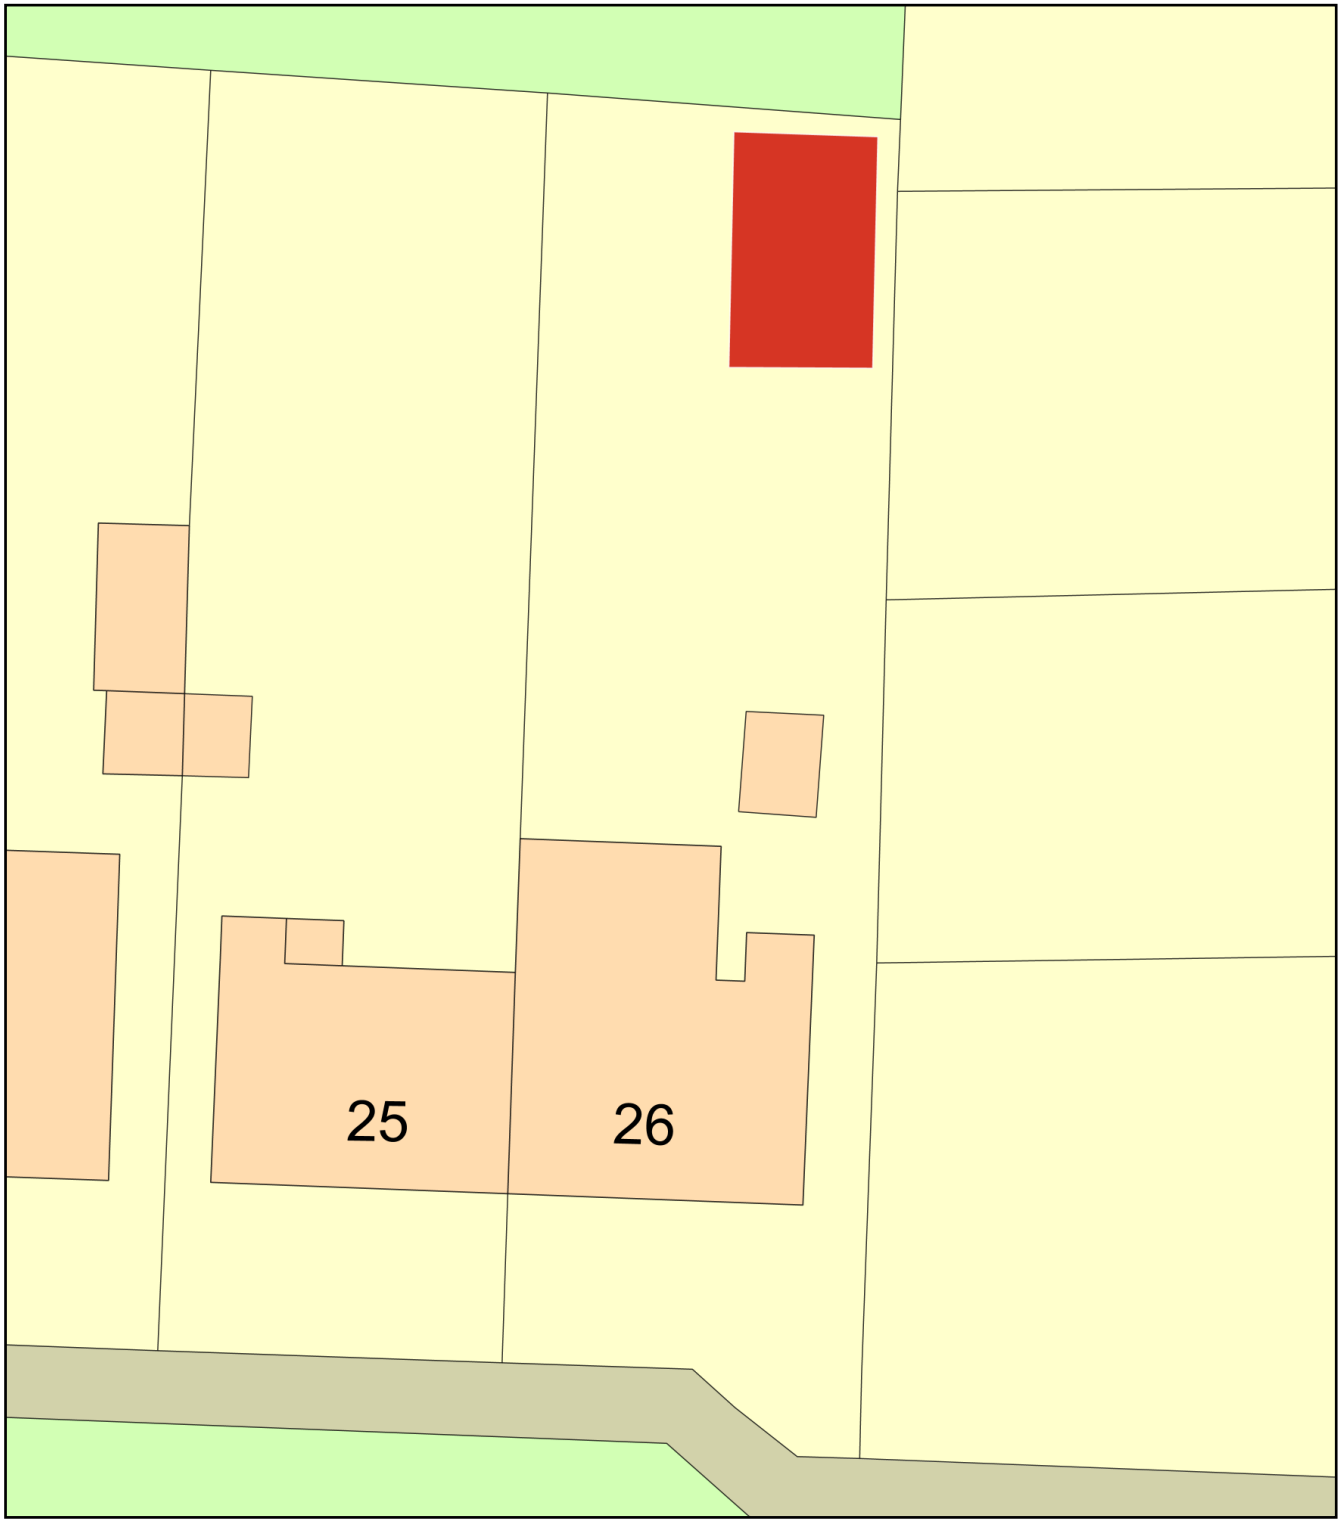

0 10
Metres

N

ReQuestaPlan

Plan Produced for: Marcin Sokol

Date Produced: 16 May 2022

Plan Reference Number: TQRQM22136171610158

Scale: 1:200 @ A4

© Crown copyright and database rights 2021 OS 100042766