Revisions

Drawing Number	Sheet 1 of 1
Size A3	Scale 1:500, 1:1250

Project

Proposed Detail
July 2017

Job Title

The Boathouse
Shopsdam Road
Lancing
West Sussex
BN15 8ES

Do Not scale from this drawing except for planning as photocopies will be subject to distortion
Drawings to be read in conjunction with all other architect's and structural engineers contract drawings and specifications:
Any discrepancies must be brought to the attention of the architect immediately
The contractor must verify all dimensions by site measurement before ordering materials or manufacturing components
Substitute materials and products to those named will be acceptable if proven to be of equal or higher performance and not in conflict with other elements

M. J. Humphrey

Design - Surveying - Planning

RICS cabe chartered association of building engineers

Mel Humphrey 07701055182

RICS C.Build E MCABE

39 Northease Drive
Hove
East Sussex
BN3 8PQ
mel_humphrey_uk@yahoo.co.uk

North

Site Plan - 1:500

5 0 5 10 15 20 25
SCALE 500 m
1:

Site Plan - 1:1250

10 0 10 20 30 40 50
SCALE 1250 m
1:

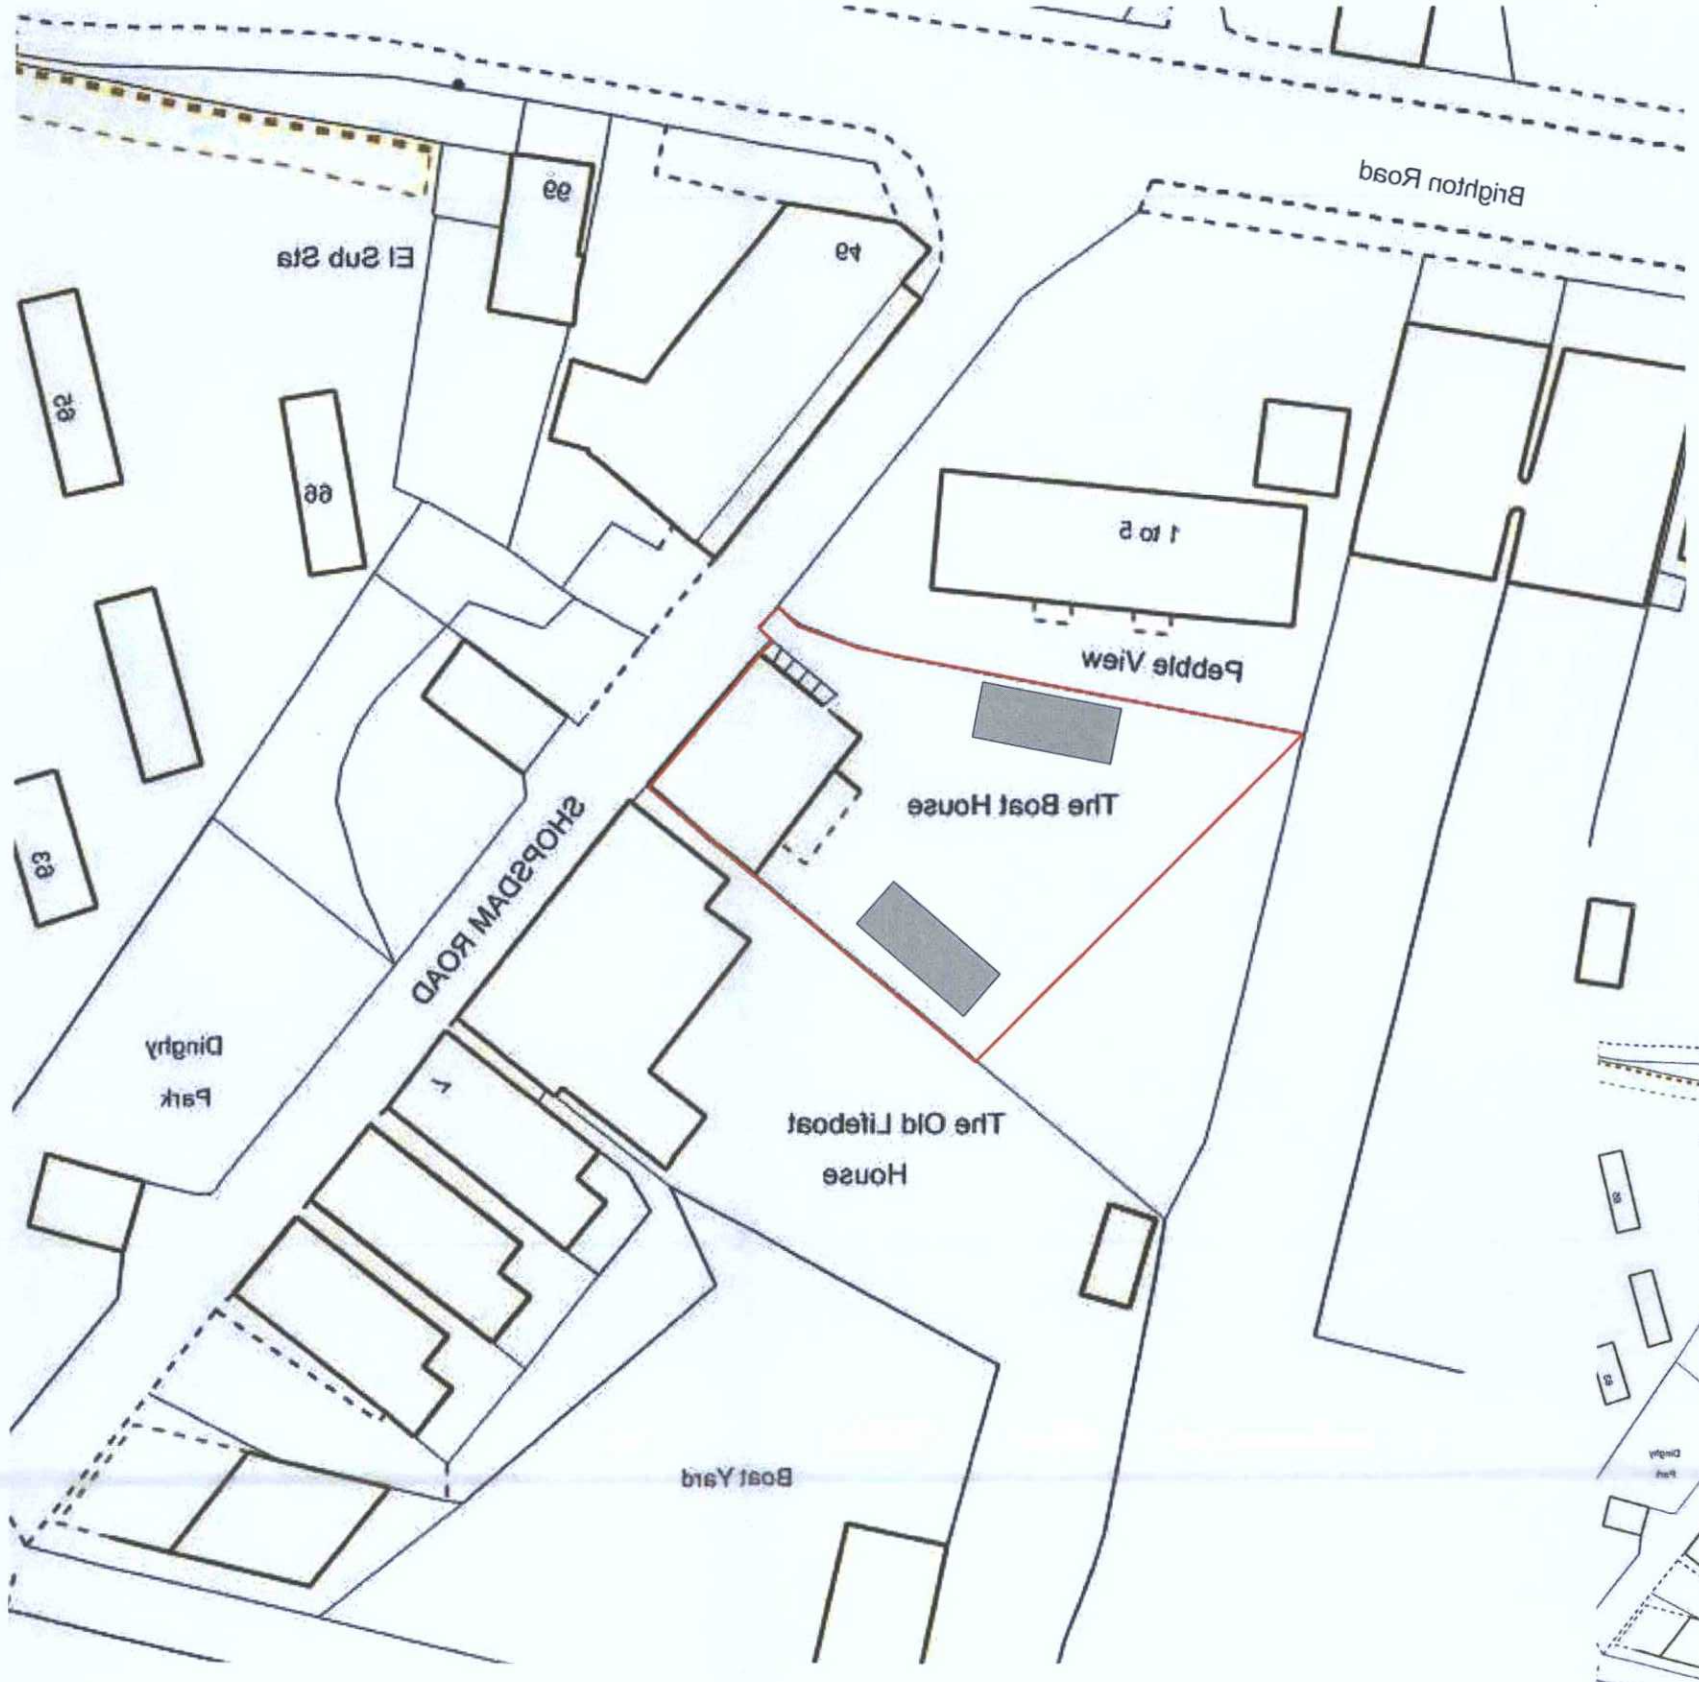

AMENDMENT

ADUR & WORTHING
PLANNING SERVICES

PLAN	AWDM/ 1234/17
DATE VALID	Dec: 27/11/17

