

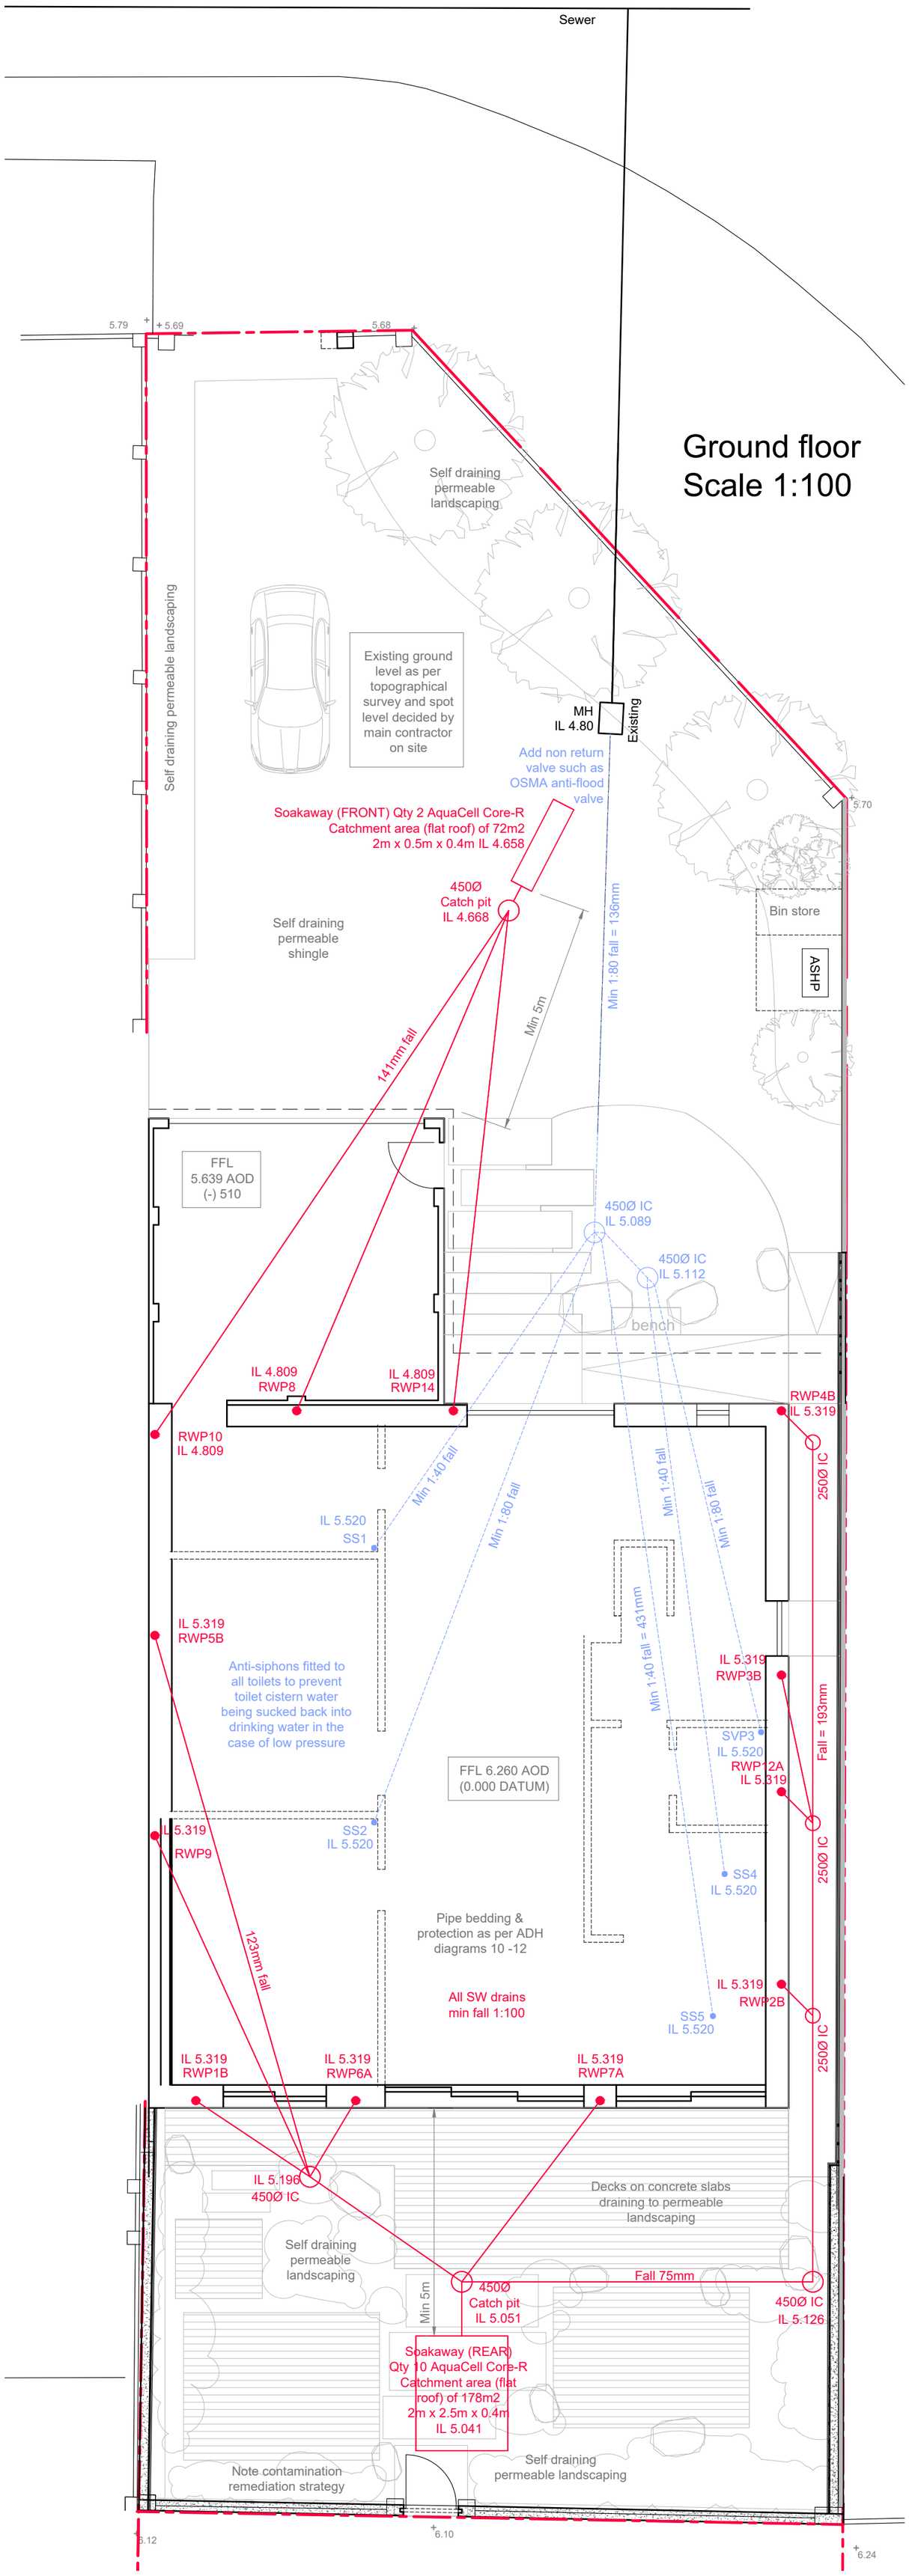


Ground floor
Scale 1:100

Pipe bedding
GARAGE
Scale 1:10

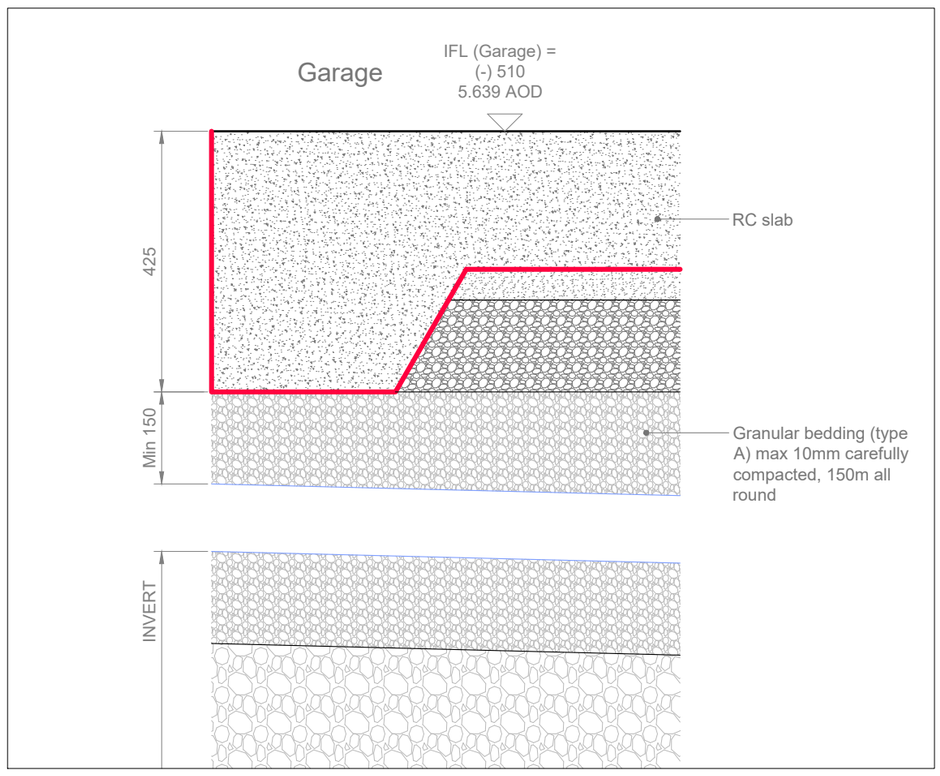

Pipe bedding
MAIN HOUSE
Scale 1:10

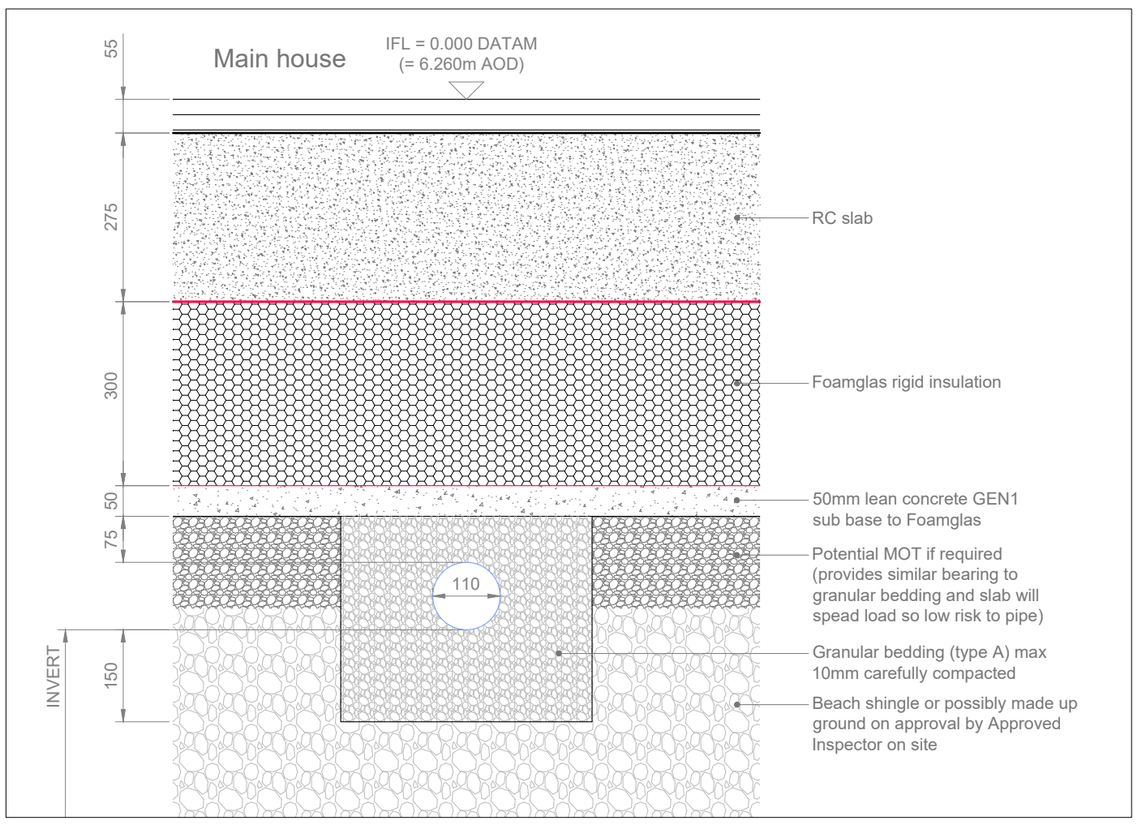

PLANNING

New build to Passivhaus principles

Planning

Chris Jessop

114 Old Fort Road
Shoreham-by-Sea BN43 5HB

1:10 & 1:100 @ A2

4.10.22

8303.39

Plans should be approved by local authority building control prior to commencement of work.
No dimensions to be scaled from drawing.
All dimensions to be checked on site.
All dimensions in mm unless stated otherwise
This drawing is copyright.

Jim Miller Design Ltd
01273 233548
jim@jimmillerdesign.co.uk
www.jimmillerdesign.co.uk
92 Livingstone Road, Hove BN3 3WL

Submission
Project
Use
Client
Address
Scale
Date/Rev
Drawing
Notes
JMD

BELOW GROUND DRAINAGE