Re-modelling and extension of a residential development (Notice/ 0012/19) at 5 Ship Street, Shoreham by Sea, BN43 5DH

July 2020

Drawing no:JB 397/ planning 06B

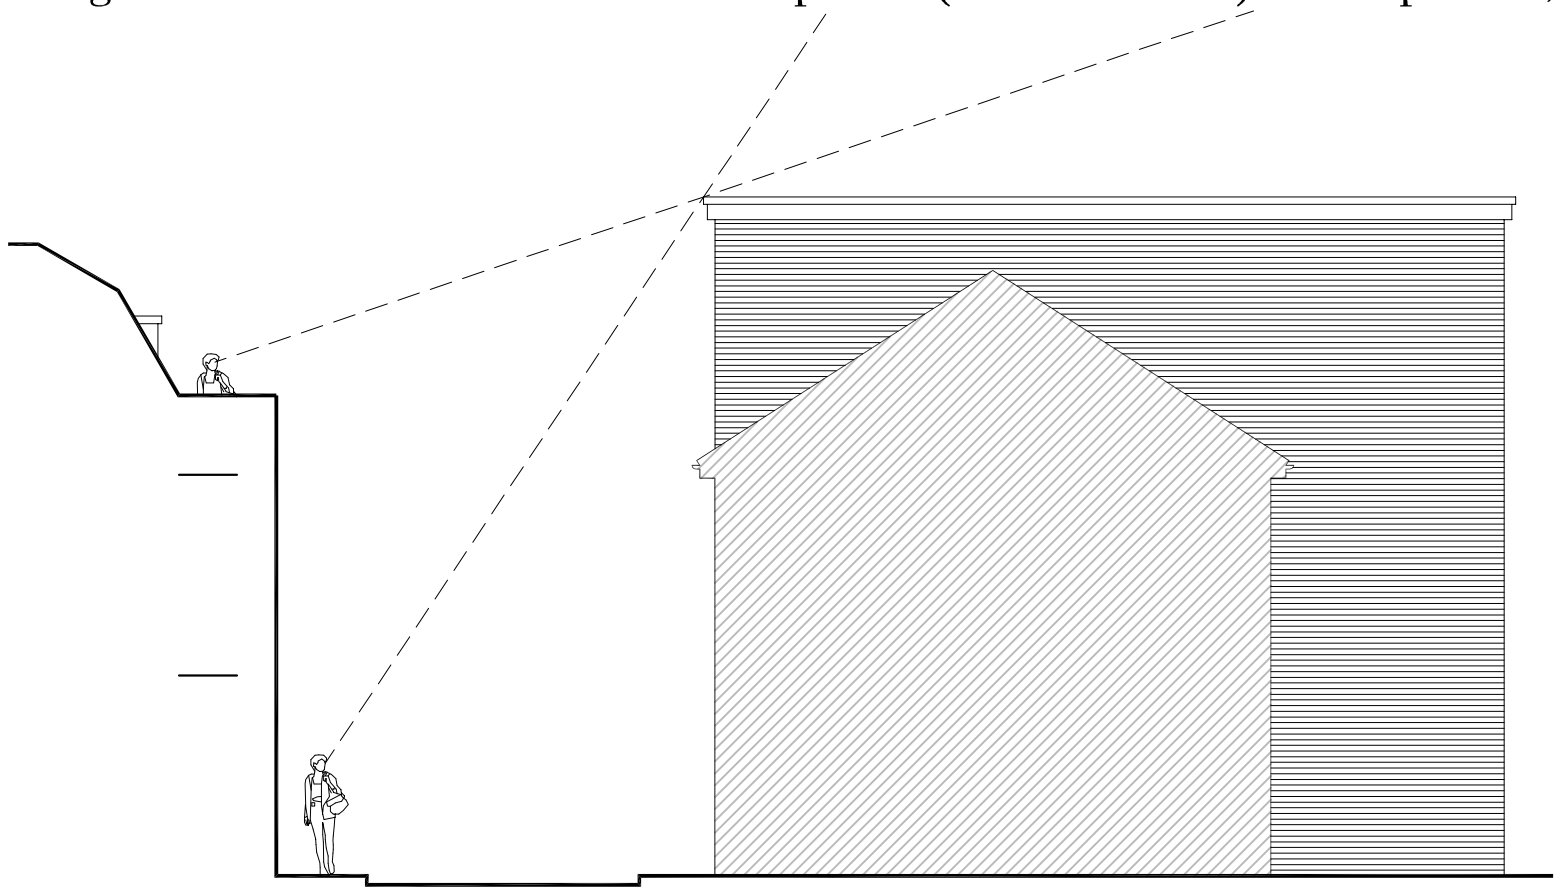

EXISTING NORTH FACING (SIDE) ELEVATION 1:100

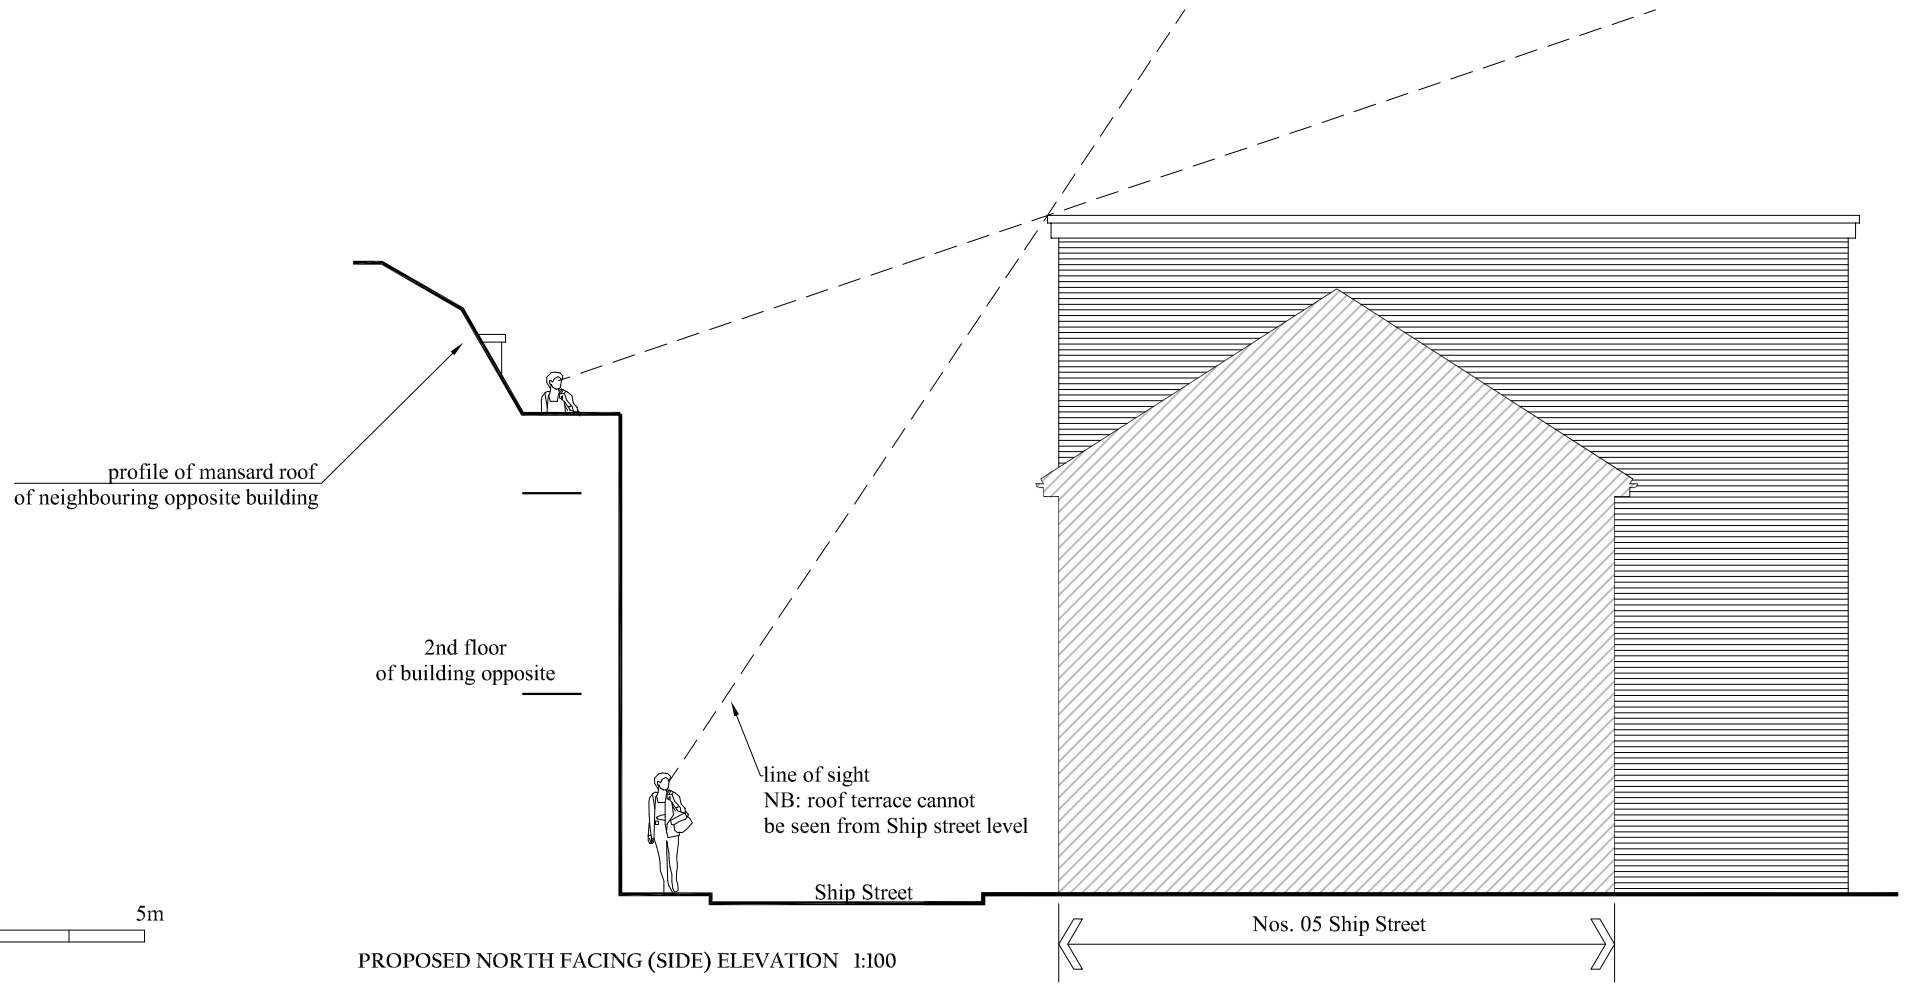

PROPOSED NORTH FACING (SIDE) ELEVATION 1:100

0 1m 5m

SCALE BAR 1:100

Materials:
Front elevation:
Existing brickwork to be painted light grey
Cladding: Siberian mountain larch
Windows : dark grey aluminium frame
Timber front door
Metal rainwater down pipes

JAMES BRECKELL : ARCHITECT
ARB : RIBA

Adur Business Centre, Little high Street,
Shoreham by Sea, BN43 5EG
Tel 01273 467 621
Email: james@breckell.co.uk