0 1 2 3 4 5 6 7 8 9 10

scale in metres 1:50

0 2.5 5 7.5 10

scale in metres 1:100

amendments				
rev.	date	comment	auth.	chkd.
-	-	-	-	-

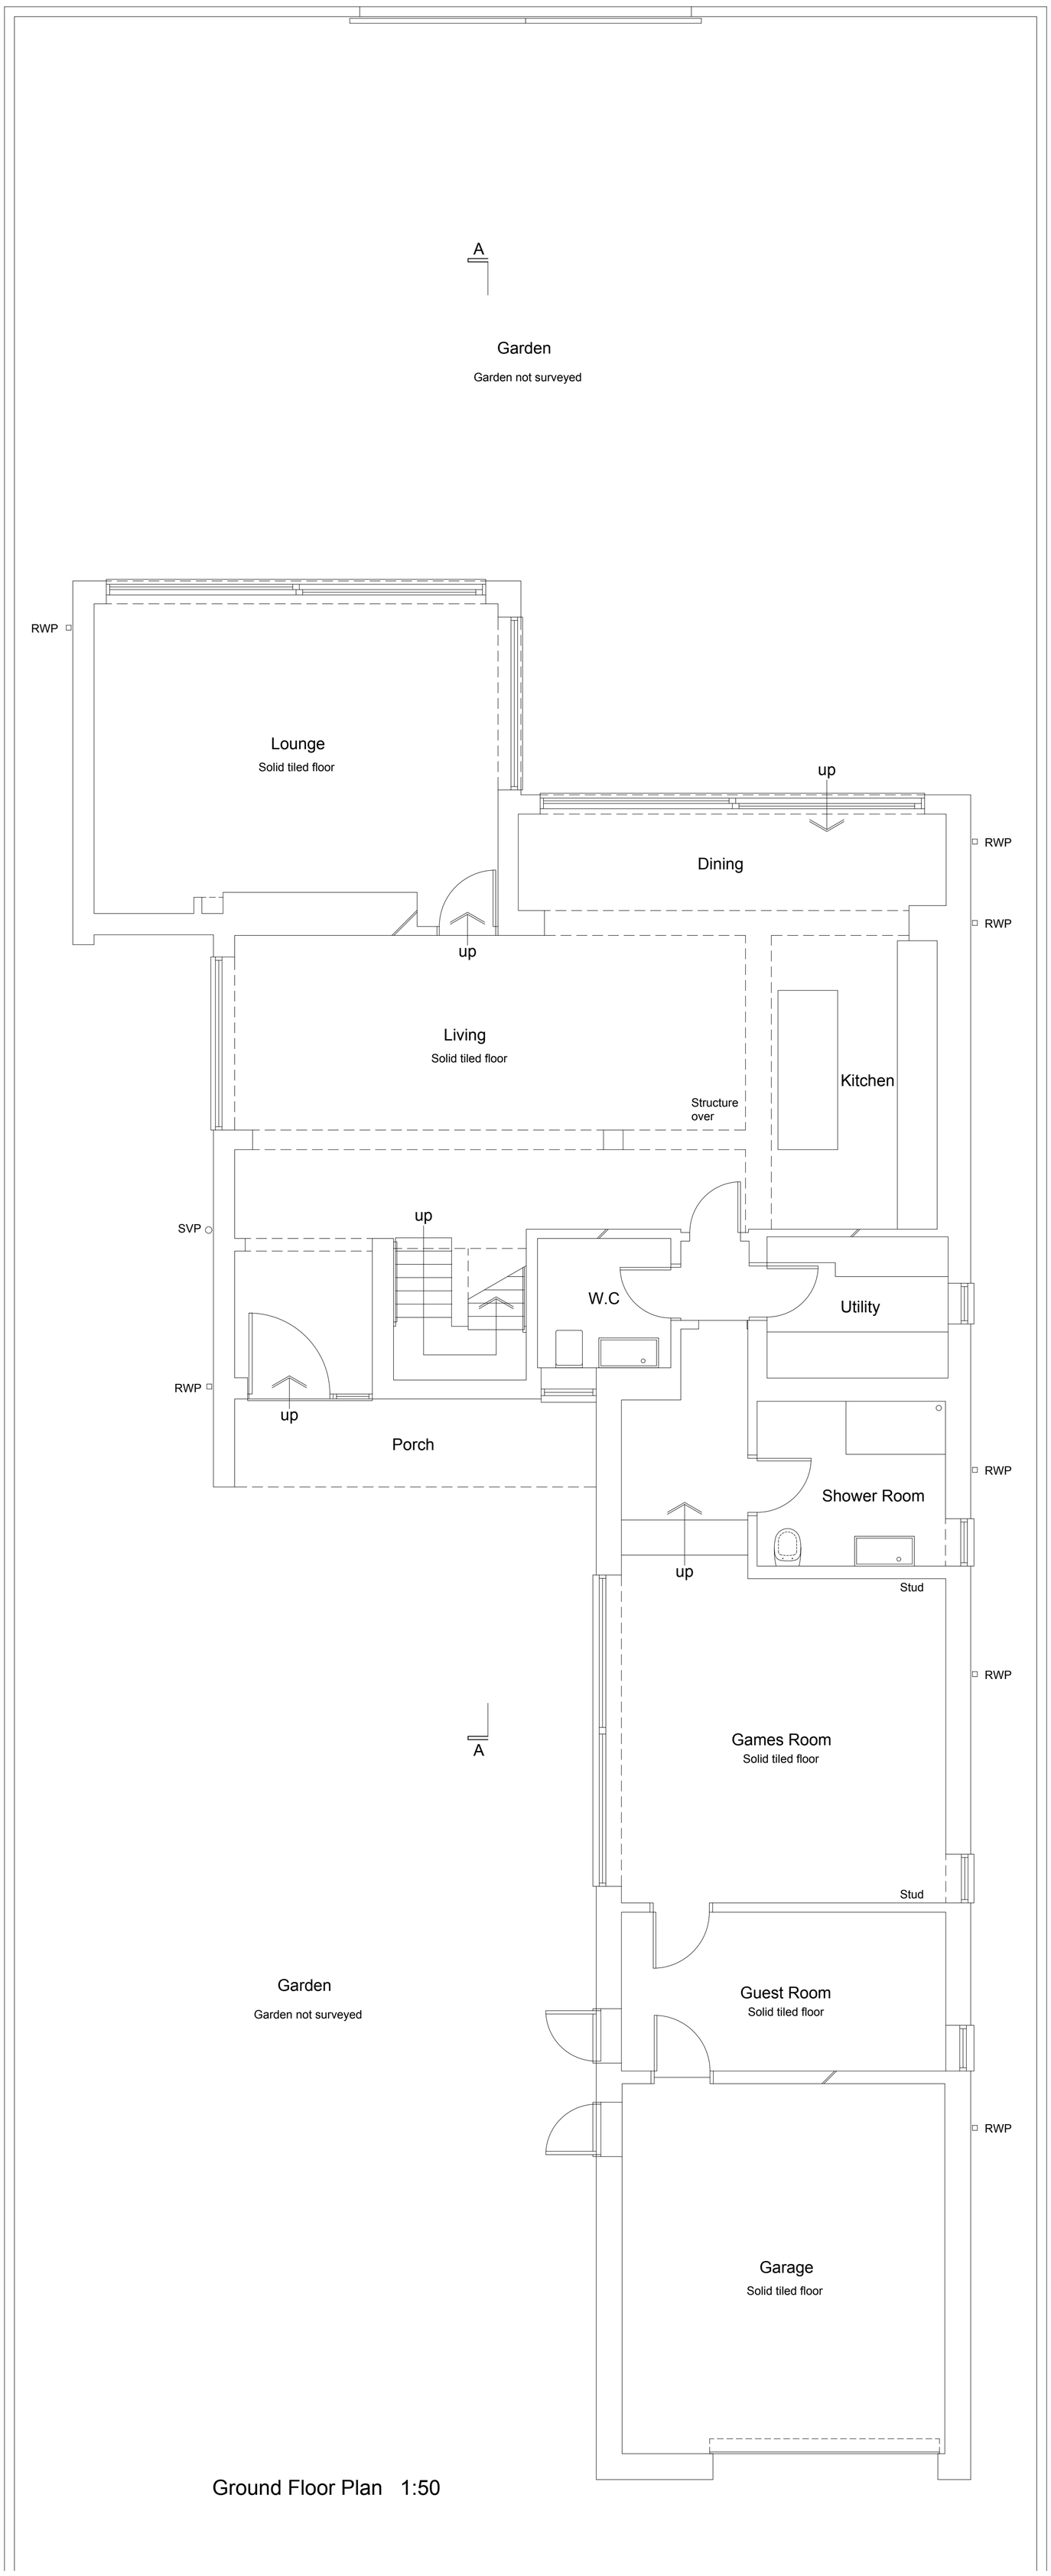

Ground Floor Plan 1:50



(c) Crown Copyright and Database Rights 2023 OS 100060020

Location Plan 1:1250

0 25 50 75 100

scale in metres 1:1250

n



Block Plan 1:500

0 10 20 30 40

scale in metres 1:500

n

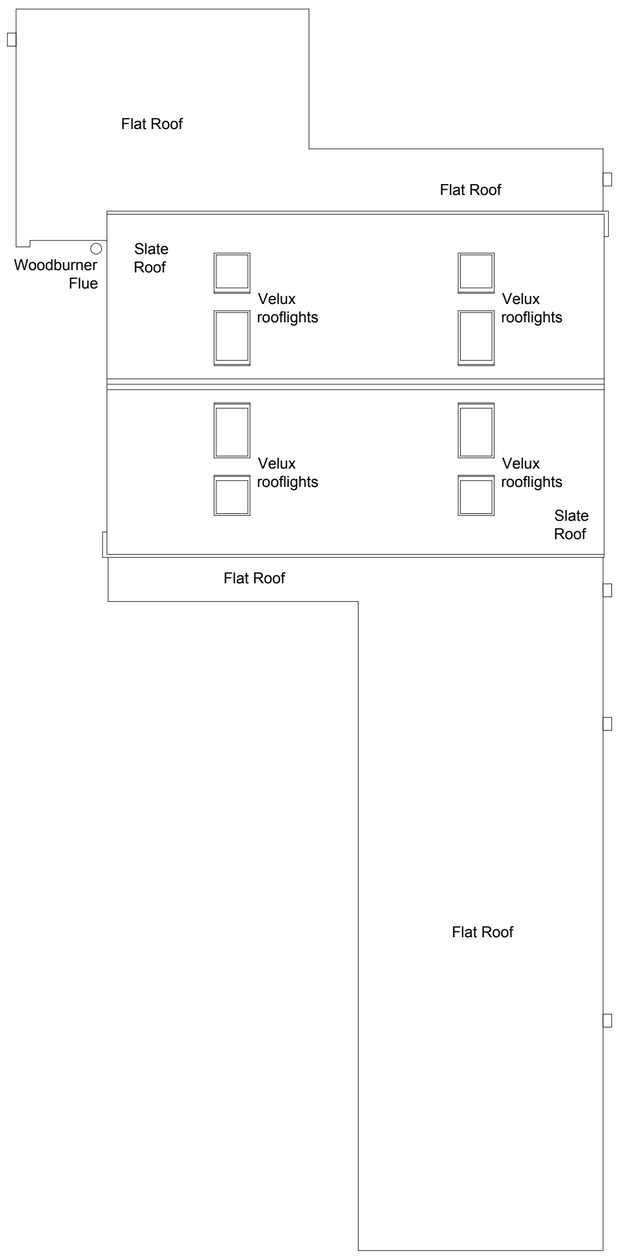

Roof Plan 1:100

u

client	drawing number	revision
Mr and Mrs Lucas	0719.EXG.001	_

project	drawing title
88 Old Fort Road Shoreham By Sea BN43 5HB	Existing Ground Floor Plan and Roof Plan Measured Survey

drawn by	checked by	riba work stage	date	scale/original sheet size
M.B	G.I	MS	Oct, '23	1:50 / 1:100 @ A1

www.abir.co.uk studio@abirarchitects.co.uk
Unit 1, Beta House, St John's Road, Hove, BN3 2FX, United Kingdom
Hove +44 (0)1273 724 384
Company No 06877117 VAT No 971 4147 17

© ABIR Architects Ltd. Check all dimensions on site before work is undertaken. All goods, materials and workmanship to conform with current building regulations, BSS and COP's.

ABIR Architects

RIBA Chartered Practice