

Front Elevation @ *1:100*



Side Elevation @ *1:100*

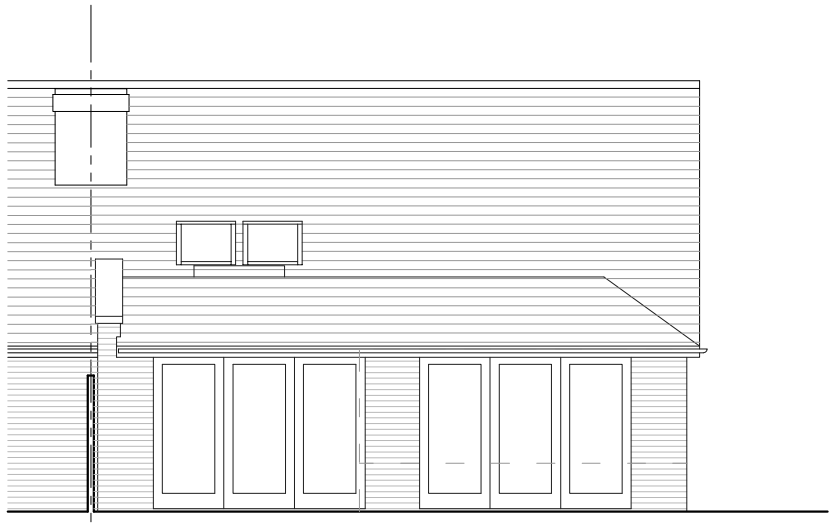

Rear Elevation @ *1:100*

0 1 2 3 5m 10m

Scale 1:100

Rev	Description	Date

Job Reference:
Rear Extension
4 Freshfields Drive
Lancing
BN15 9LN

Client:
Mr Dan Braiden

Drawing Title:
Elevations as Proposed

Scale: 1:100 @ A3	Dwg No: TGAT204/04	Drawn:	Date: 04.11.23

TG/AT

Architectural Services

All dimensions to be checked on site.

This drawing should be approved by Local Authority Planning/Building Control or other appropriate checking authority prior to commencement of work.

This drawing should not be reproduced without the prior consent of the author