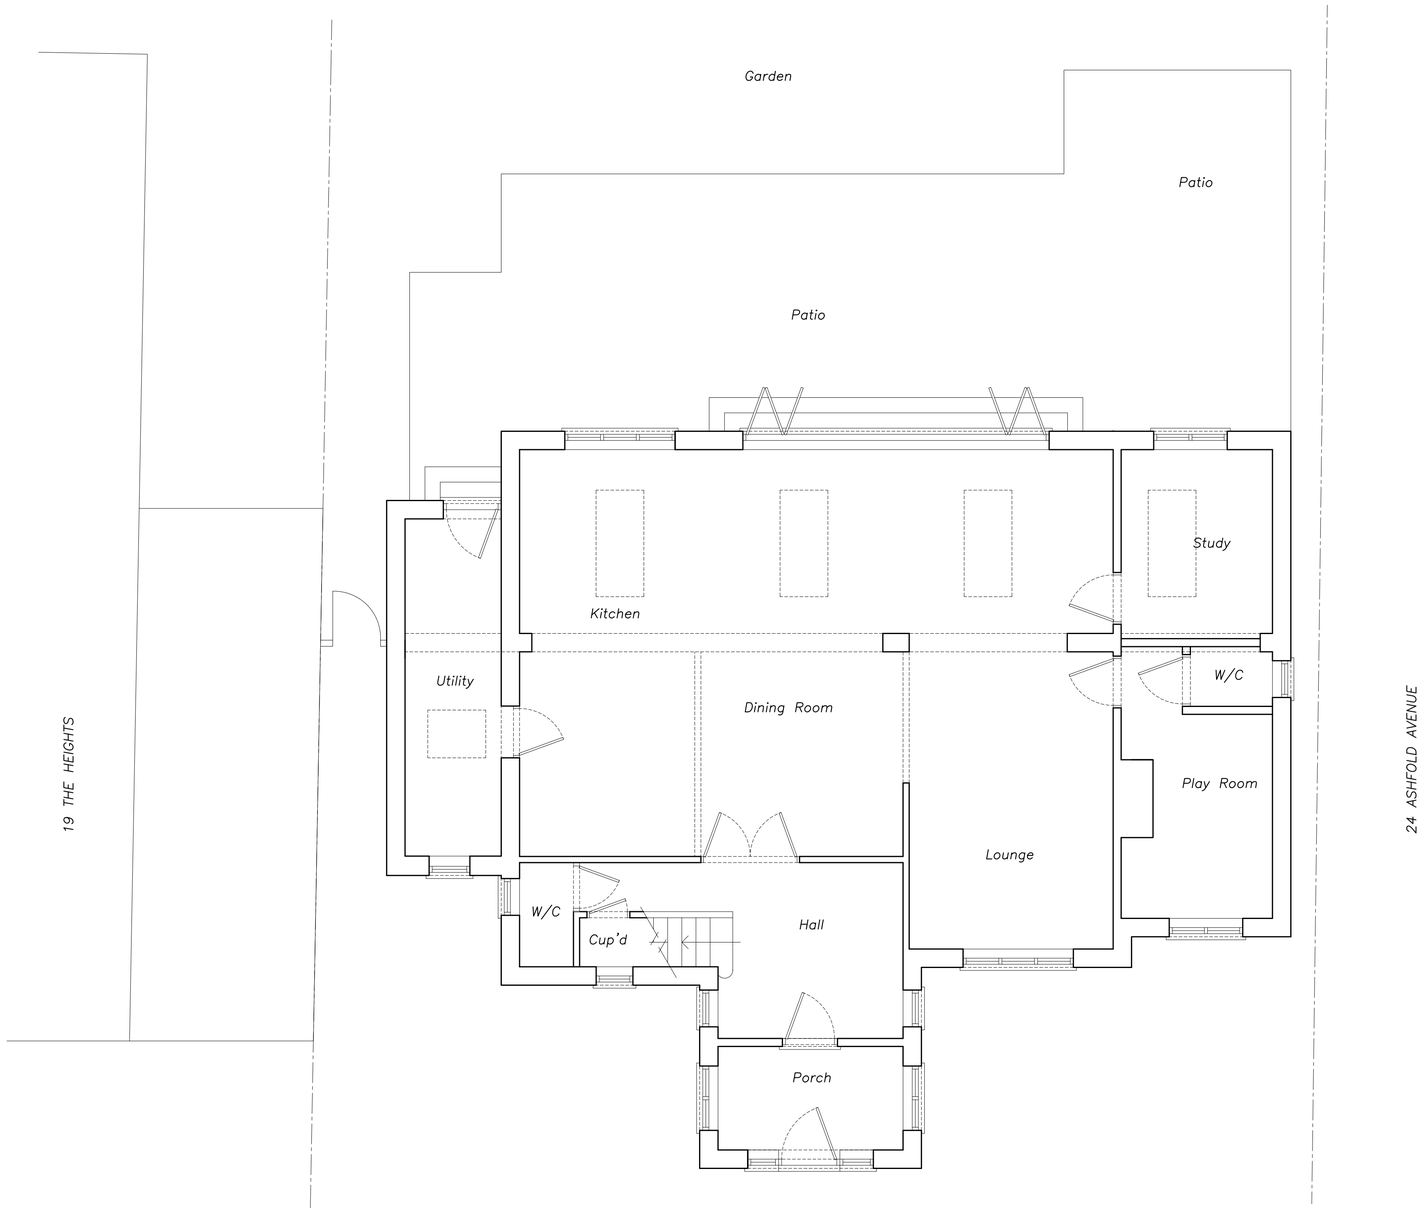


18 THE HEIGHTS

ground floor plan N

The builder is to verify all dimensions, alignment, levels and datums prior to commencement of work.

Any discrepancies are to be reported immediately to ***db*** *drawings.*

Variations and modifications to the work shown on these drawings are not to be carried out without the written permission of ***db*** *drawings.*

db *drawings owns the copyright of this drawing. It must not be copied or reproduced except with express permission.*

0m 1m 2m 3m 4m 5m

SCALE BAR 1:50

REVISION	BY	DATE	DETAILS
A	DJB	06-05-2024	MINOR AMENDMENTS
B	DJB	29-05-2024	MINOR AMENDMENTS
C	DJB	05-06-2024	MINOR AMENDMENTS

db drawings

RICS

db drawings@gmx.com

PROJECT ADDRESS

18 The Heights
Worthing
West Sussex
BN14 0AL

DRAWING TITLE

Proposed Ground Floor Plan

DRAWN BY
DJB

DATE
February 2024

DRAWING No. REV
24-001-P2 c

Scales (original on A1 to crop marks):
Floor Plans 1 : 50

© Protected By the Copyright, Designs & Patents ACT 1988