PHILIP GOACHER ASSOCIATES
CONSULTING CIVIL AND STRUCTURAL ENGINEERS
PARK HOUSE
122a NEWLAND ROAD, WORTHING
WEST SUSSEX, BN11 1LB
Tel: (01903) 217723 Email: mail@pgoacher.co.uk
www.pgoacher.co.uk

JOB TITLE

64 New Road Shoreham

DRAWN BY	CHECKED BY	DATE	JOB NO	SHEET NO
CW	PSG	Nov '10	10248	05

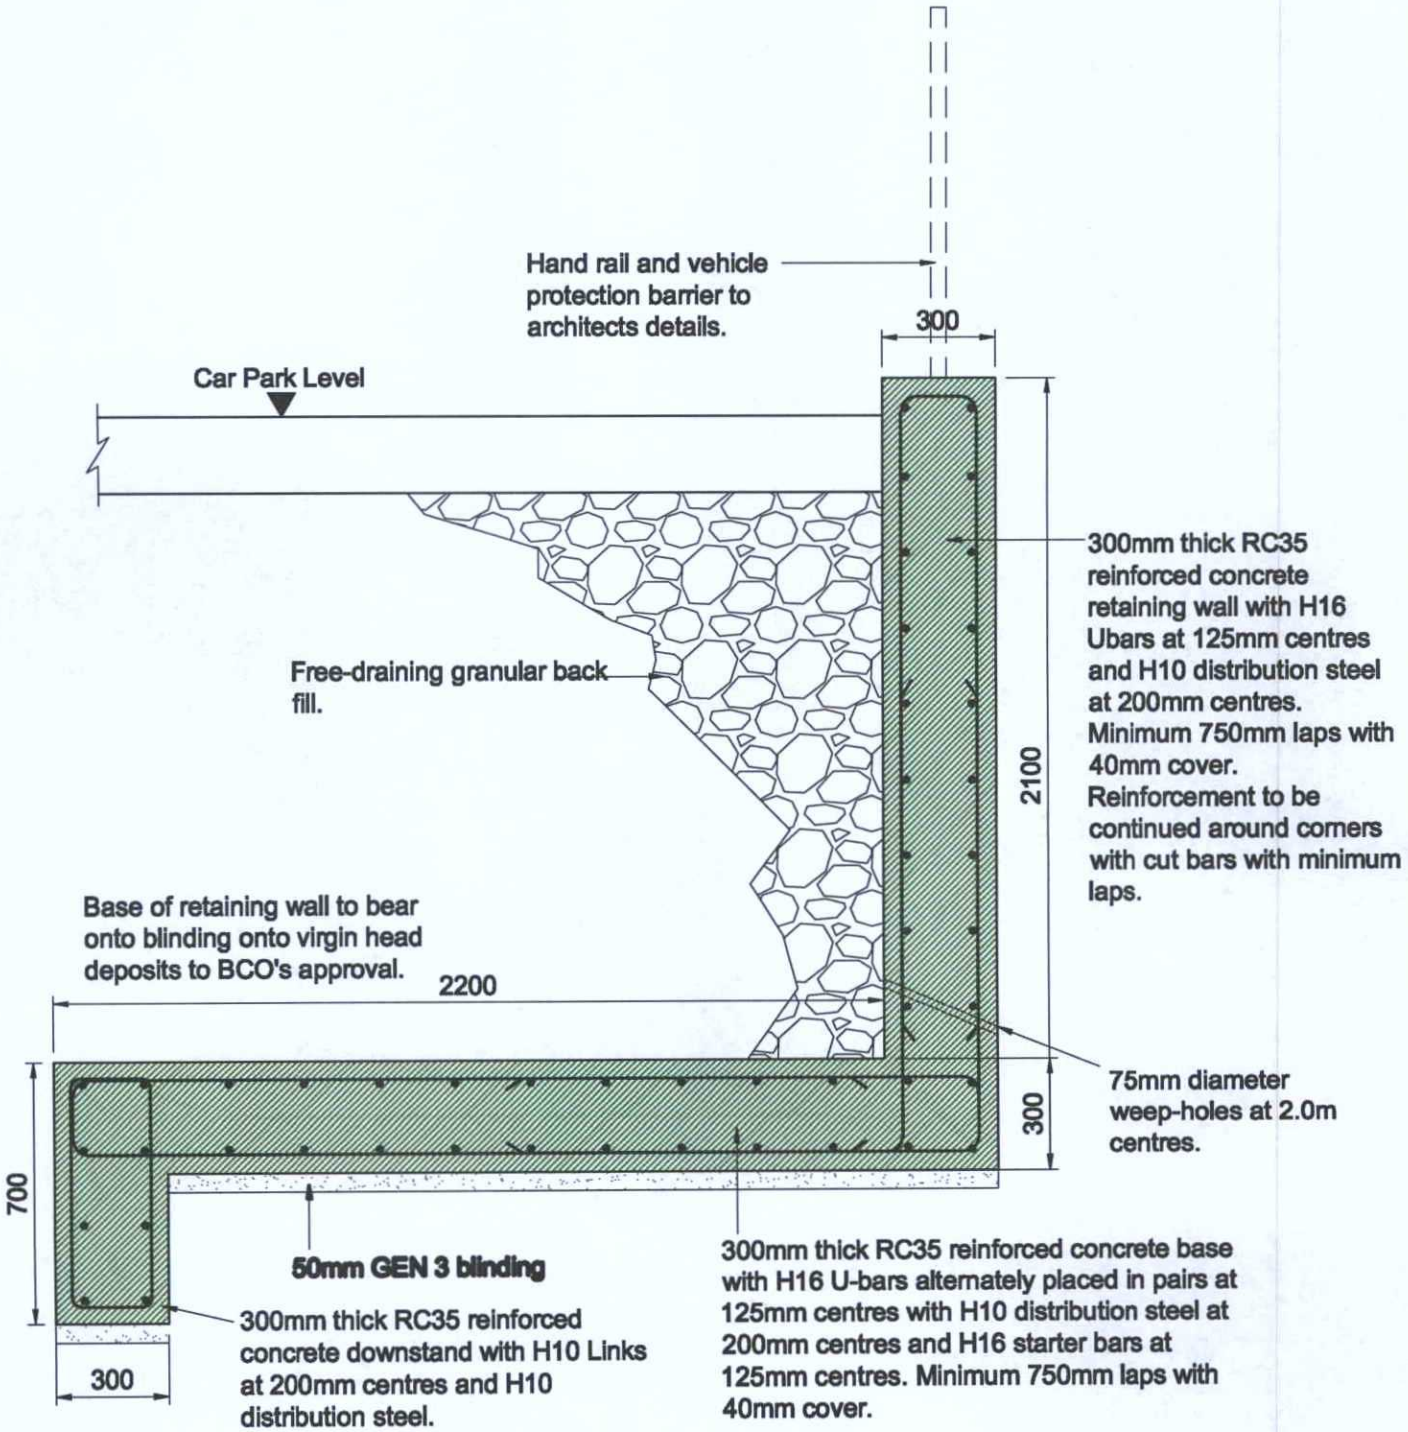

Section Through Retaining Wall for Car Park

(1:20)

AS SHOWN @ A1