
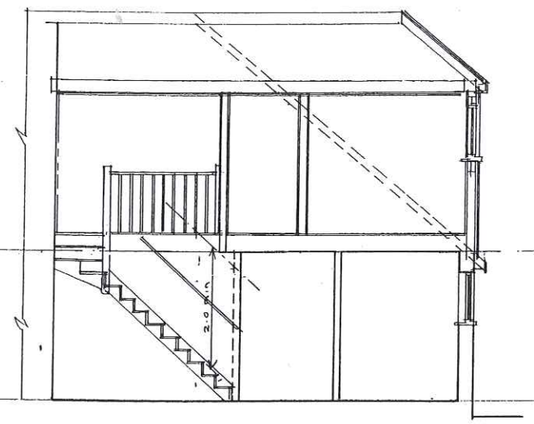



SECTION B-B

SEE ADDITIONAL REV. A.

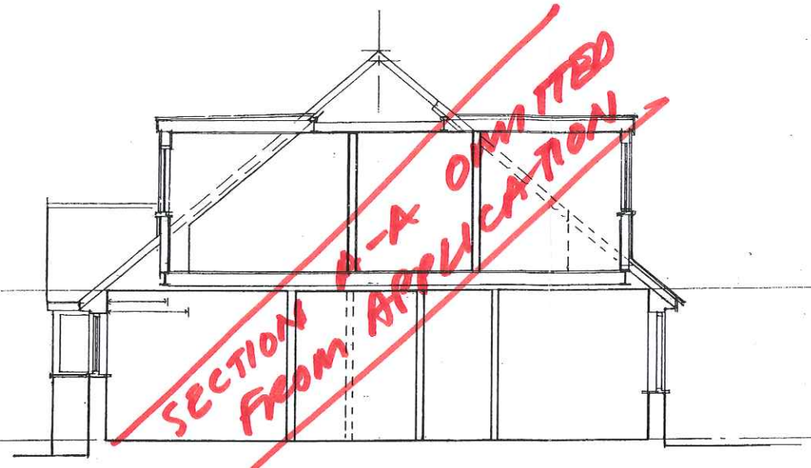


SECTION A-A


SECTION A-A OMITTED FROM APPLICATION

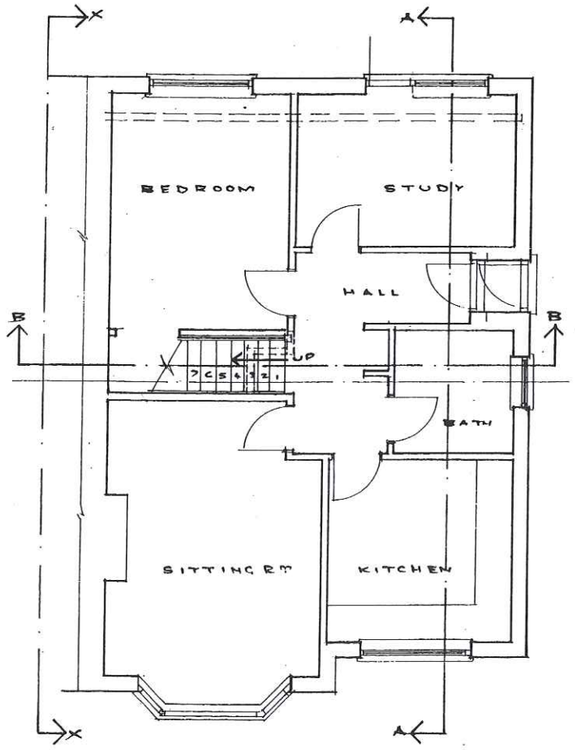

GROUND FLOOR

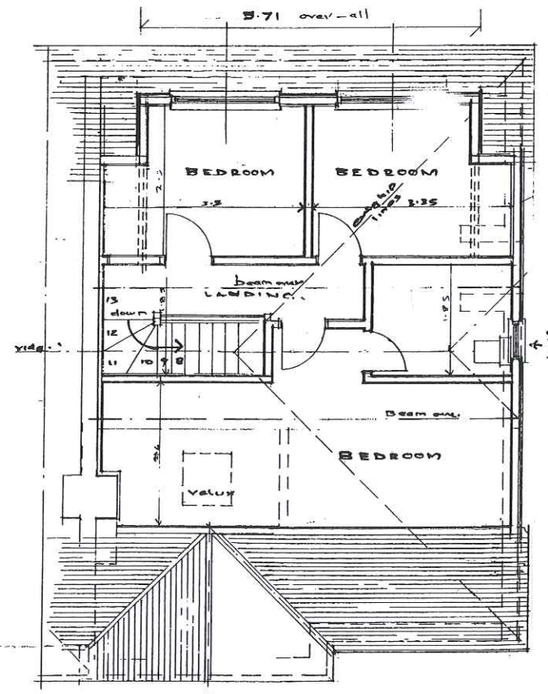

FIRST FLOOR

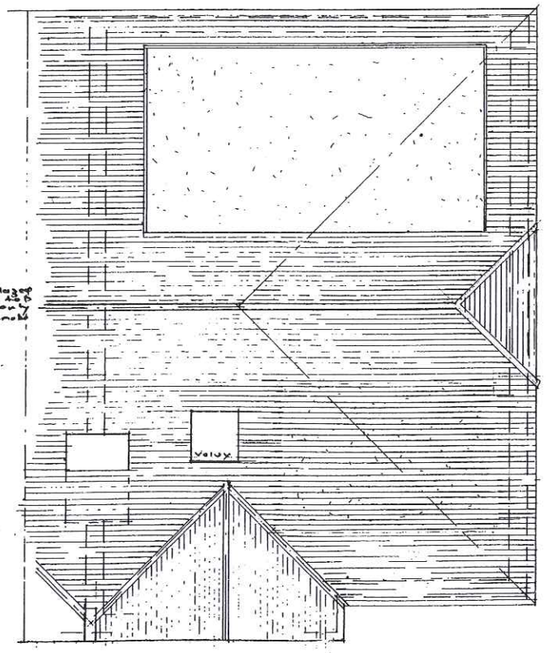

ROOF PLAN



PLANNING SERVICES
RECEIVED
Planning No. AWDM/0934/11
DATE RECEIVED 14 NOV 2011


PLANS AND SECTIONS
PROJECT; Loft Conversion

176 Downside
Shoreham By Sea
West Sussex
BN43 6HD

CLIENT : : Mr. J. Webb and Ms R. Jones

Scale/plan Size	DWG. NO.	P.J. Clay
1:50 at A1 1:100 @ A3	1846/ 6	October 2011

PHILIP J CLAY
ARCHITECTURAL
TELEPHONE AND FAX -01903 815899
E-Mail philipjclay@yahoo.co.uk
New web site: www.philclay.co.uk

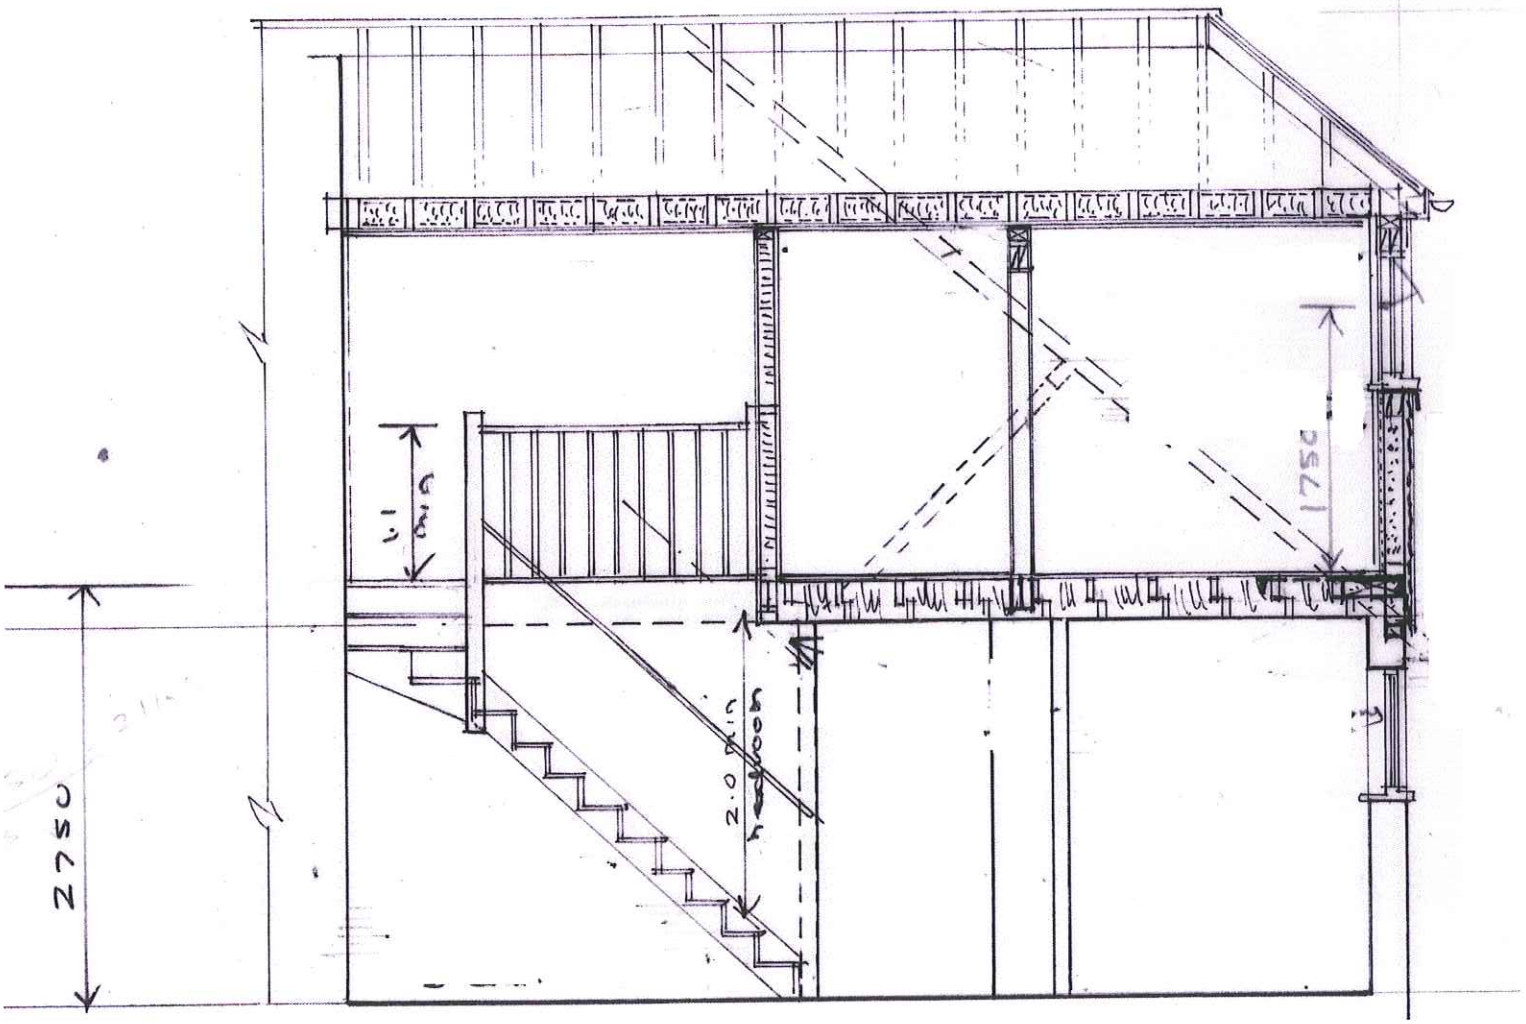

SECTION B-B REV.A.