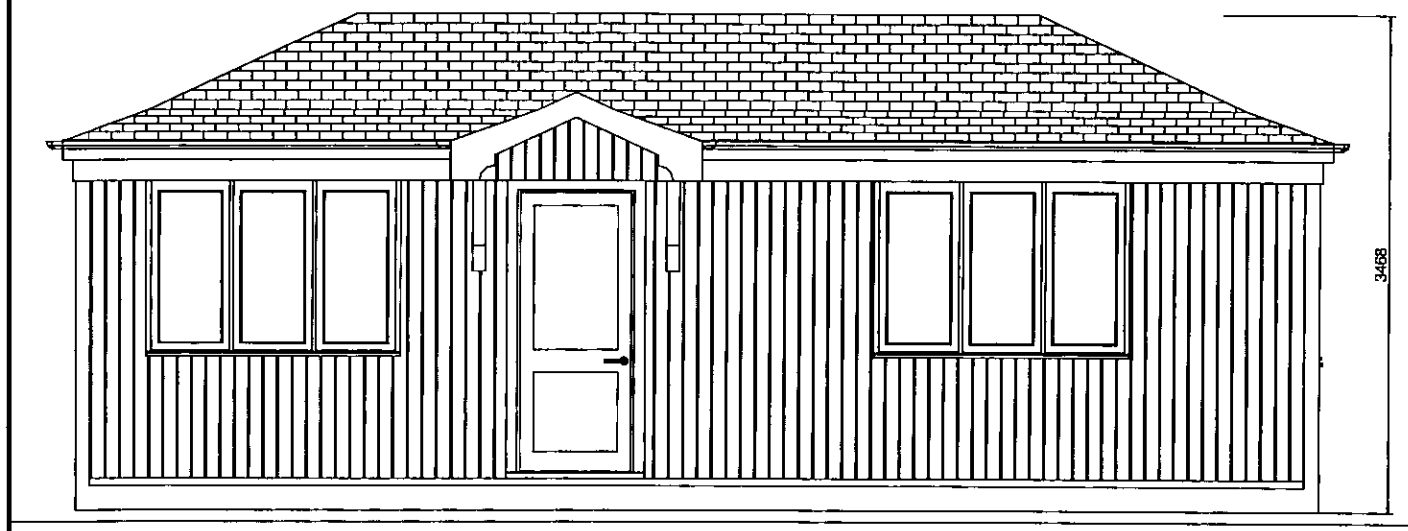

ELEVATION A

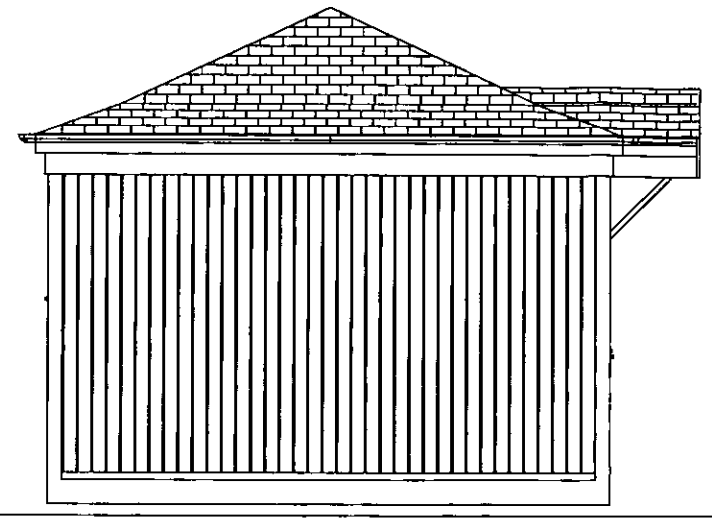

ELEVATION B

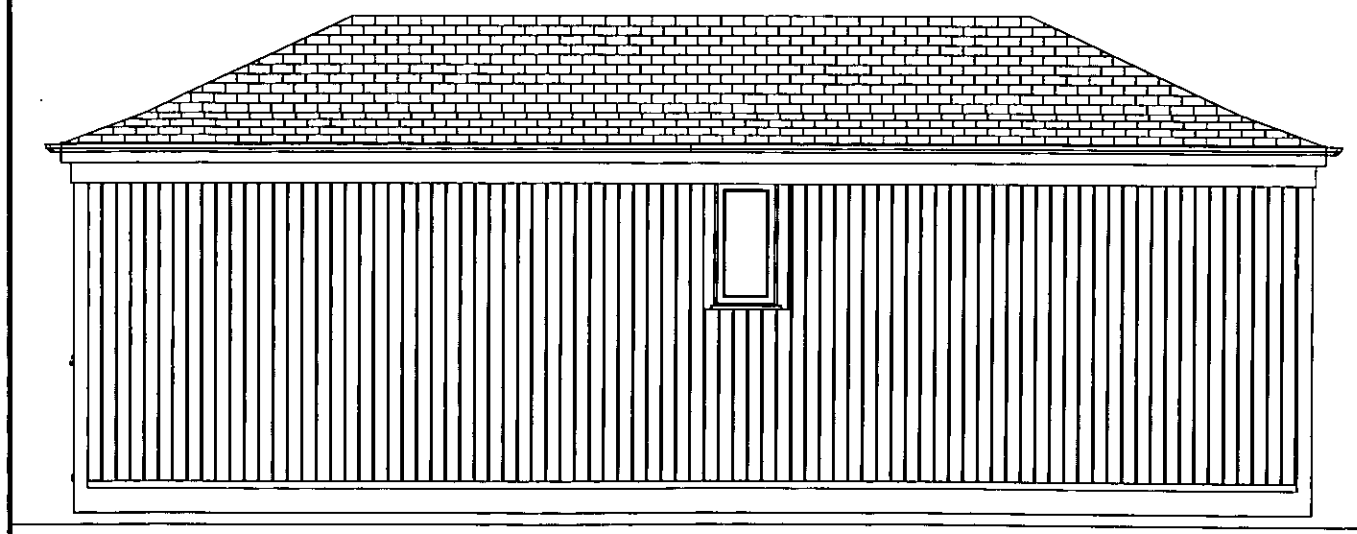

ELEVATION C

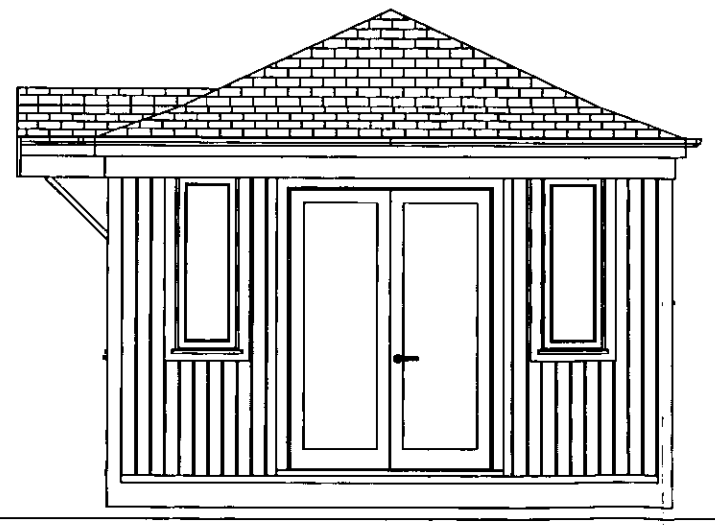

ELEVATION D

NOTE
Written Dimensions are in all cases to be preferred to the scaled dimensions.Contractors, Sub-contractors and Suppliers MUST verify all dimensions on site .

ADUR & WORTHING
PLANNING SERVICES

PLAN	AWDM/1181/13
DATE VALID	19 SEP 2013

Rev.	Description	Date	Drwn By.	Chkd.

homelodge
a unique solution for space

HOMELODGE BUILDINGS LTD
KINGSWELL POINT
CRAWLEY
WINCHESTER
HAMPSHIRE
SO21 2 PU
TEL: 01962 881 480 - FAX 01962 889 070

Client :
MR AND MRS ARCHER

Project/Drawing Title :
ELEVATIONS

Drawn by :	Checked by:	Signed off by :
R.L		

Date : 04/09/13 | Scale : 1:50 @ A3

Drawing No : HL1838/E | Rev. No :