THIS DRAWING IS THE PROPERTY OF STEPHEN BROMLEY ASSOCIATES AND MUST NOT BE REPRODUCED IN PART OR IN WHOLE OR USED FOR THE EXECUTION OF WORKS WITHOUT THEIR PERMISSION.DO NOT SCALE. ALL DIMENSIONS TO BE CHECKED ON SITE PRIOR TO COMMENCEMENT OF ANY CONSTRUCTION WORKS AND STEPHEN BROMLEY ASSOCIATES NOTIFIED OF ANY DISCREPANCIES.

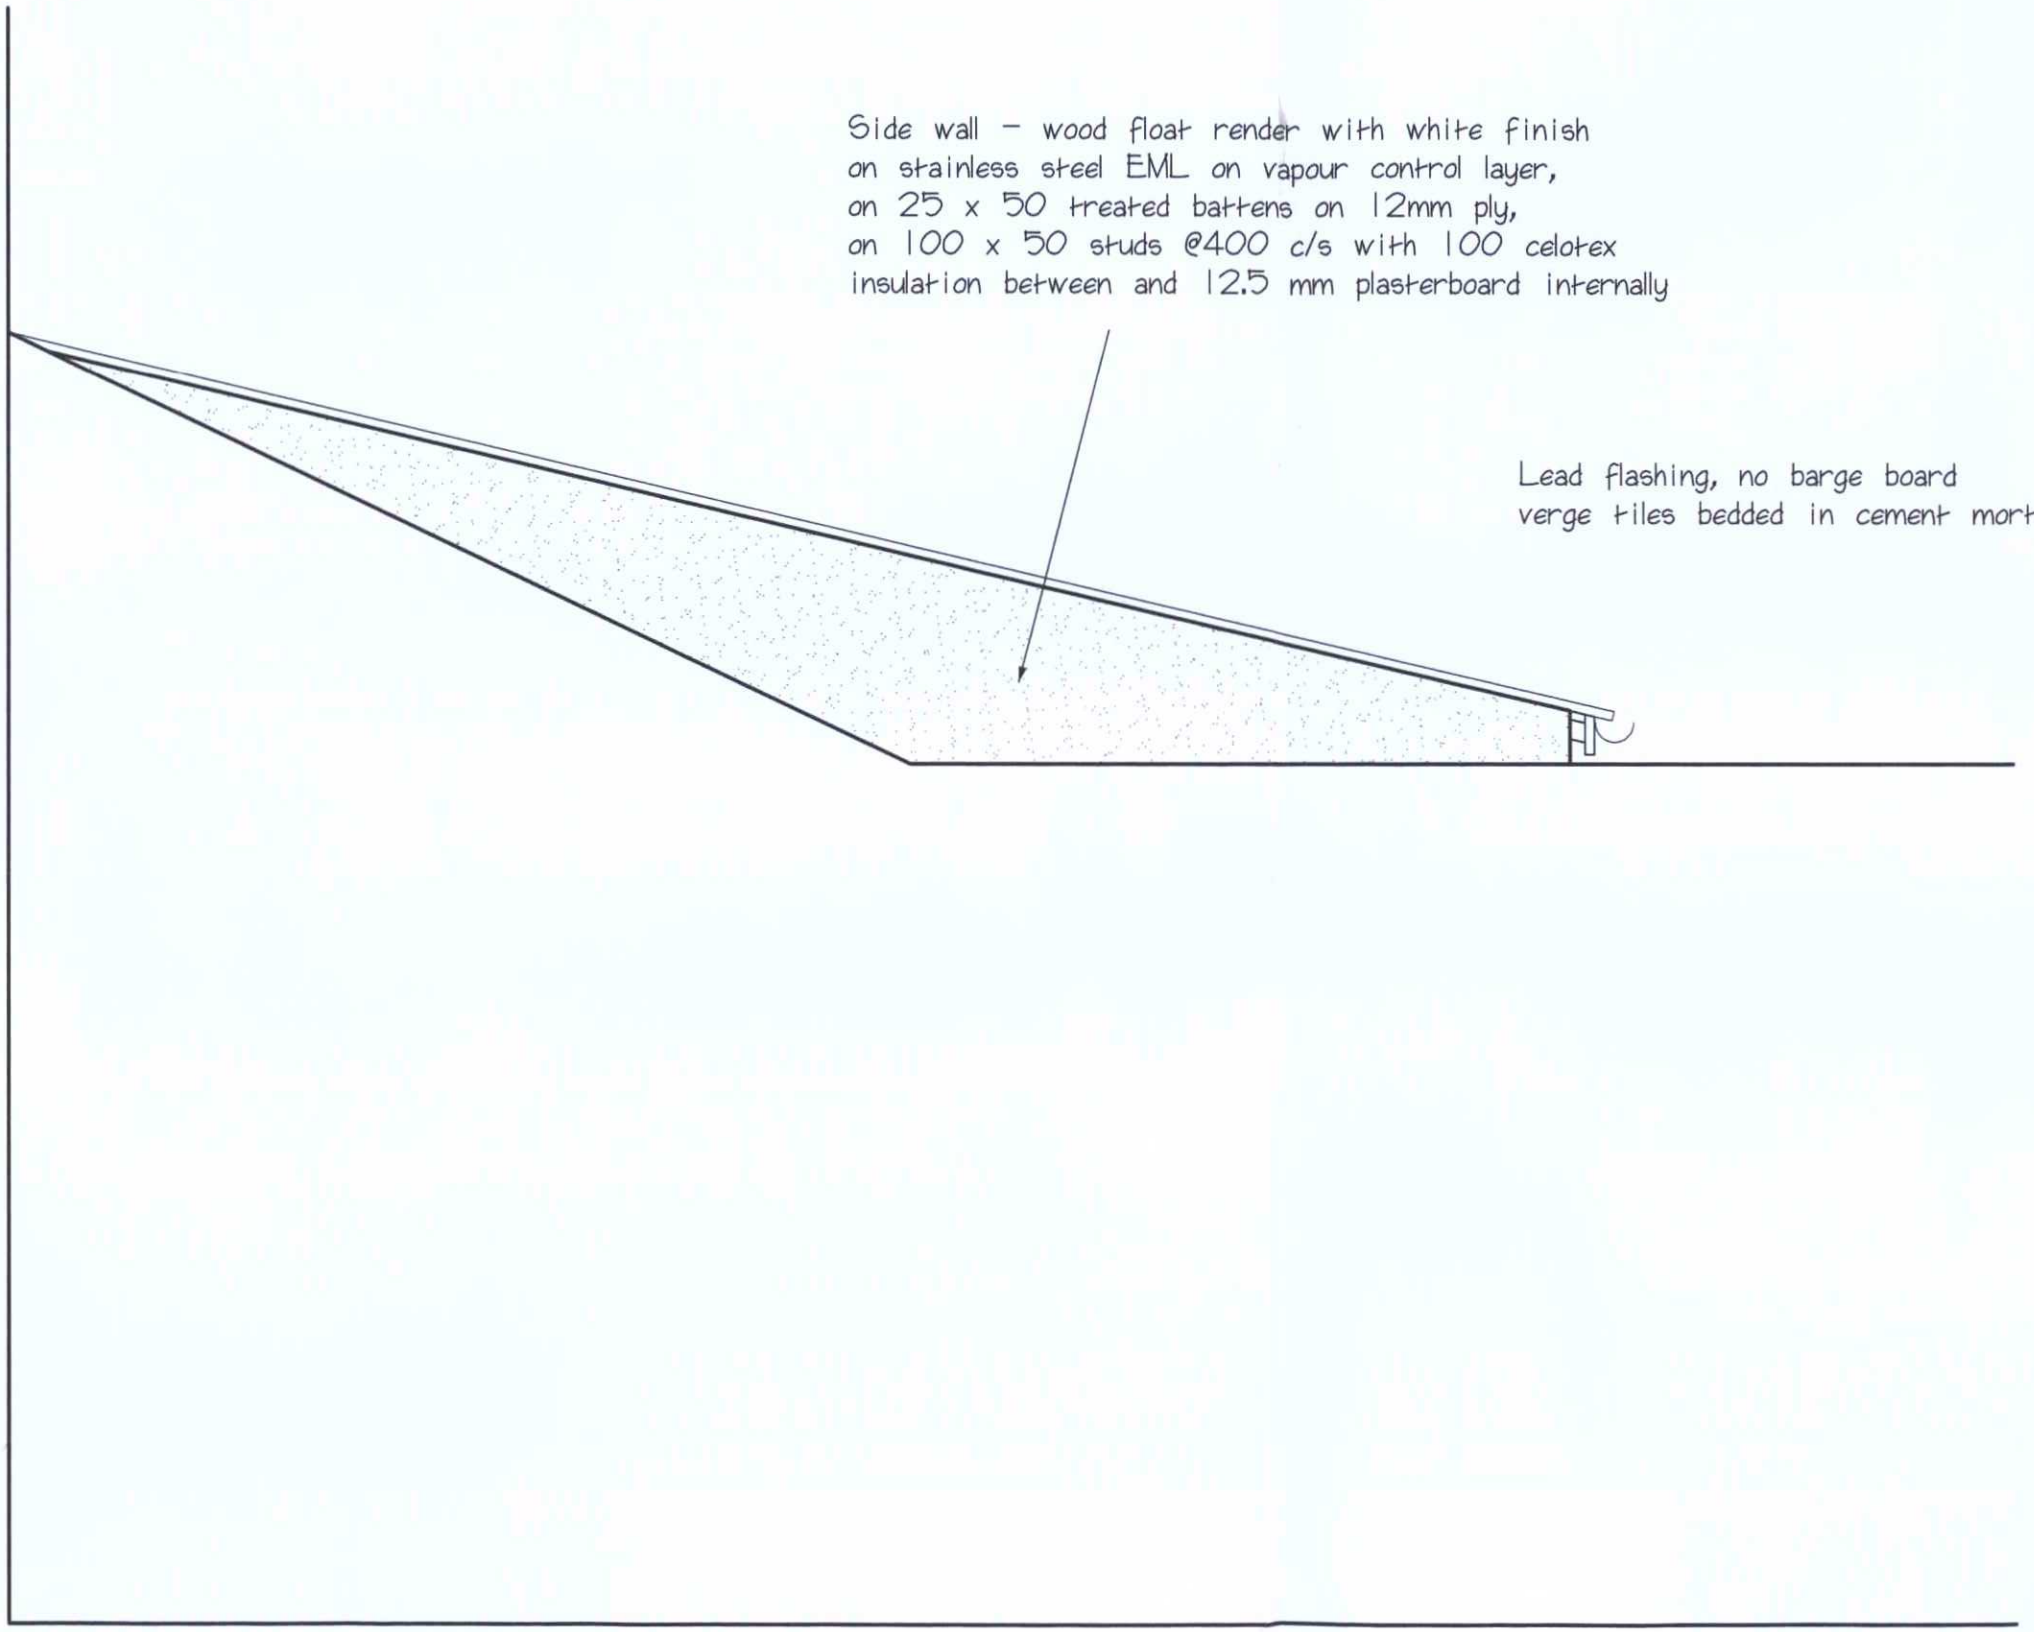

ADUR & WORTHING
PLANNING SERVICES

PLAN	AWDM/ 0123/12
DATE VALID	0 1 MAR 2012

STEPHEN BROMLEY ASSOCIATES
5 WEST ST SHOREHAM BY SEA
WEST SUSSEX

DETAILS

FOR SCALE 1-20

MYRTLE COTTAGE

Drawing no 8803-9