

269 OLD SHOREHAM ROAD
SOUTHWICK


LOCATION PLAN

1:1250

501/01

Malcolm Lewis DipArch(Dist)
Architectural and Planning Consultant

25 St Nicholas Lodge, Church Street
Brighton BN1 3LJ
01273 730868 07865047846

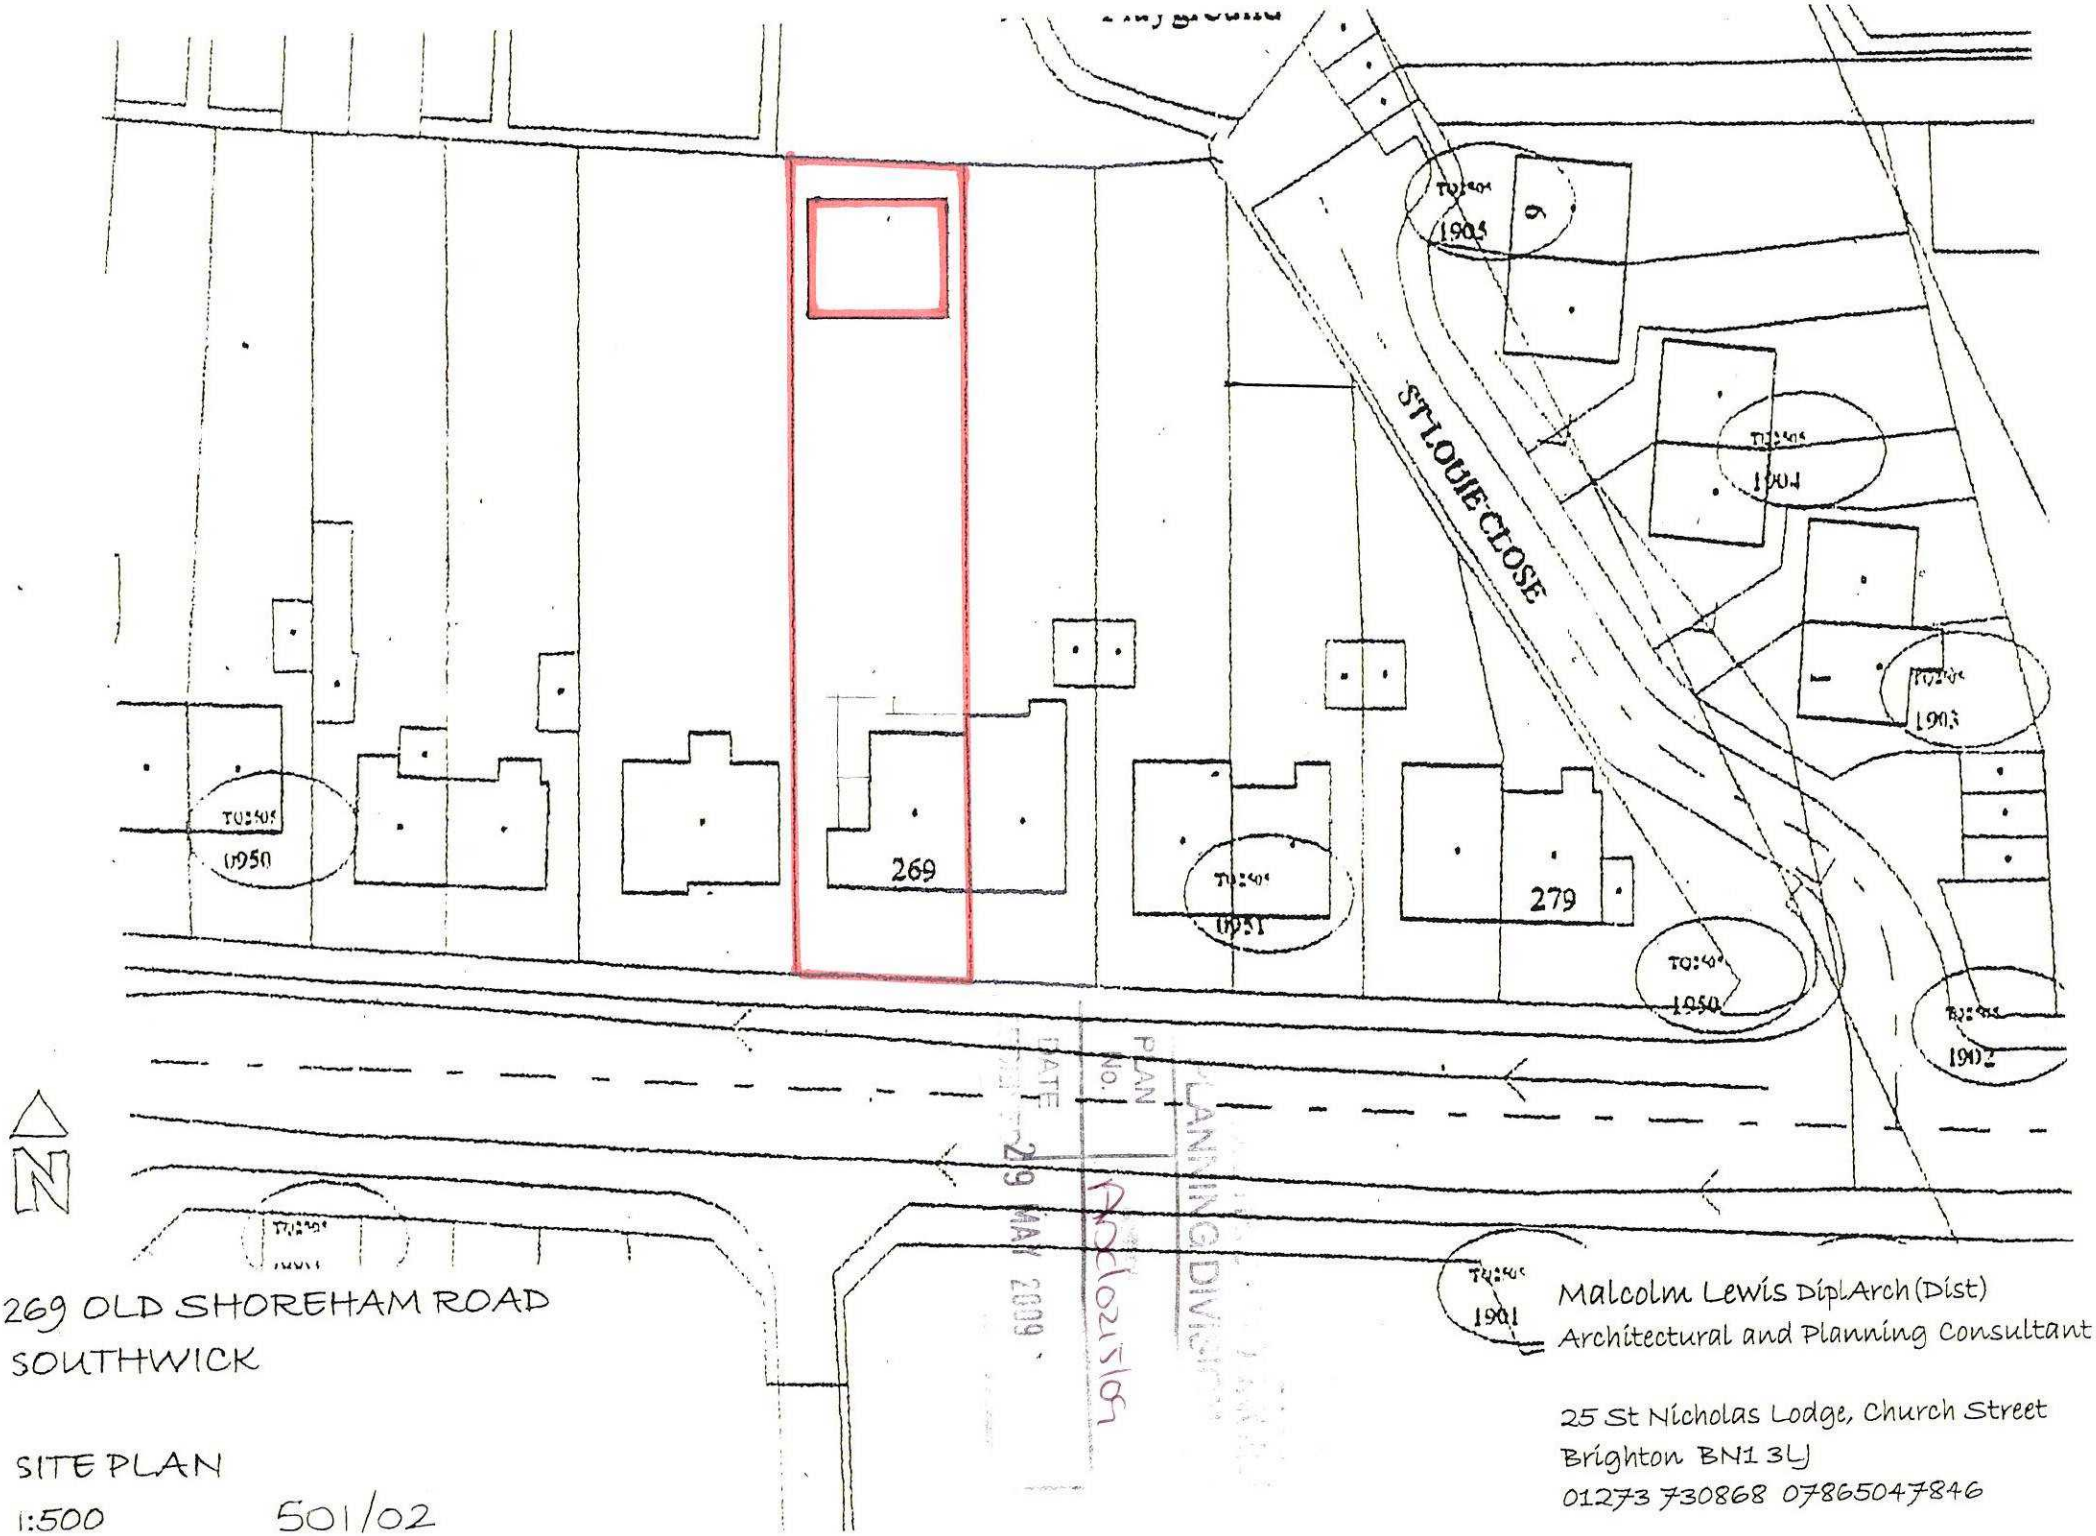

269 OLD SHOREHAM ROAD
SOUTHWICK

SITE PLAN
1:500 501/02

Malcolm Lewis DipArch(Dist)
Architectural and Planning Consultant

25 St Nicholas Lodge, Church Street
Brighton BN1 3LJ
01273 730868 07865047846