

General Signage

J1



G4

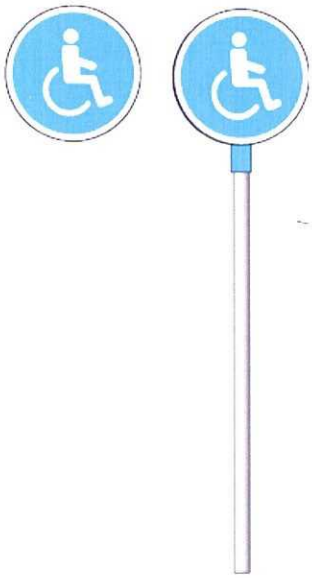

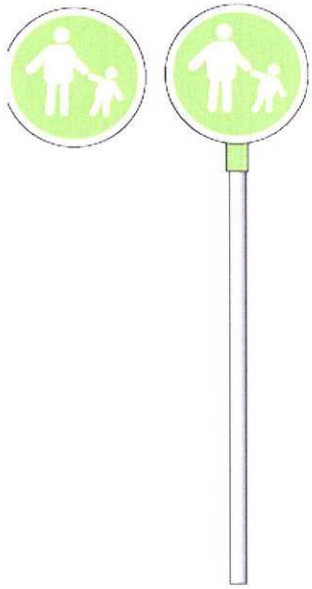

R 1:50




Thanks for shopping with us

B 1:50

PLAN No. Adc0216104

DATE RECEIVED 04 JUN 2009

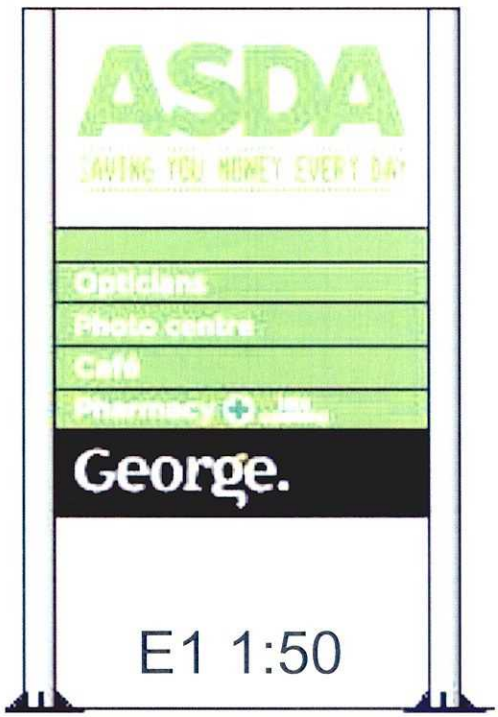


E1 1:50

Rev	Date

darntonegs

Client: Asda Stores Ltd
Project: Lancing
Drawing No: 7288 (SG) 01
Scale: 1:50/20
Date: MAY 09 Drawn: MS

7288-90-01

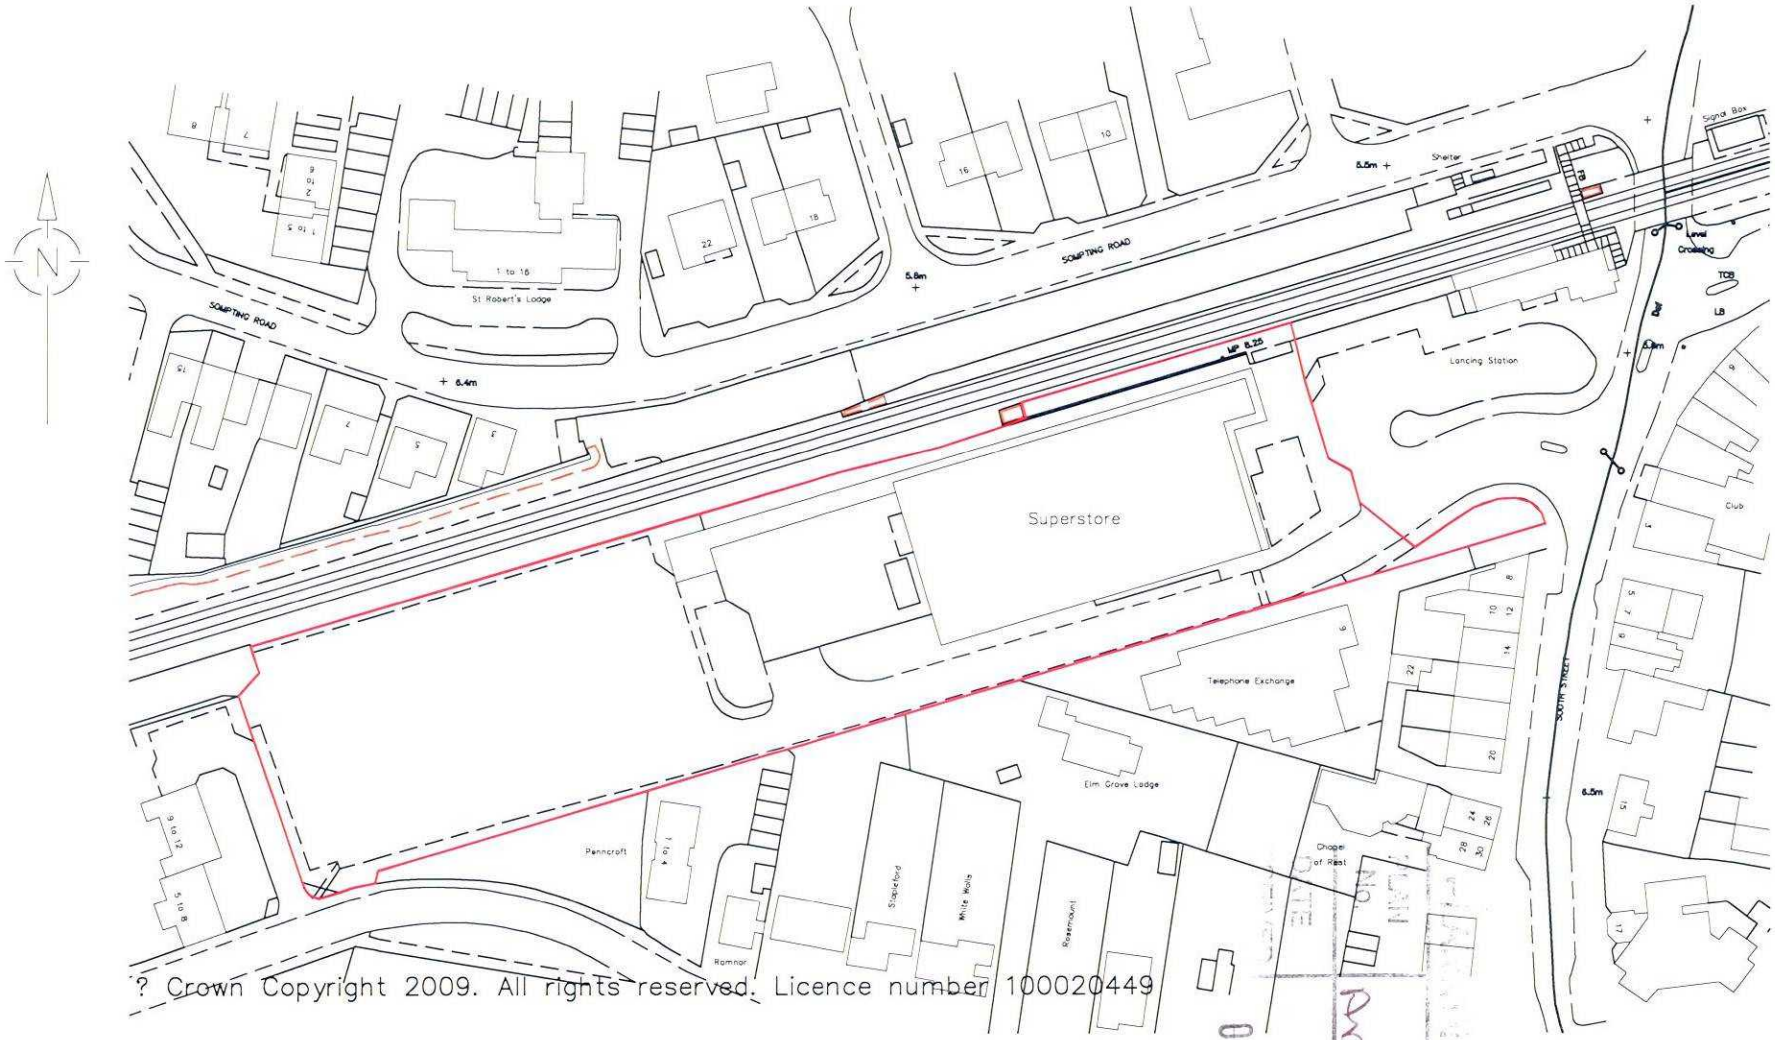

? Crown Copyright 2009. All rights reserved. Licence number 100020449

SITE LOCATION PLAN

20 0 20 40 60 80 100

Metres

04 JUN 2009