


Front (North-East) Elevation @ *1:100*



Side (South-East) Elevation @ *1:100*

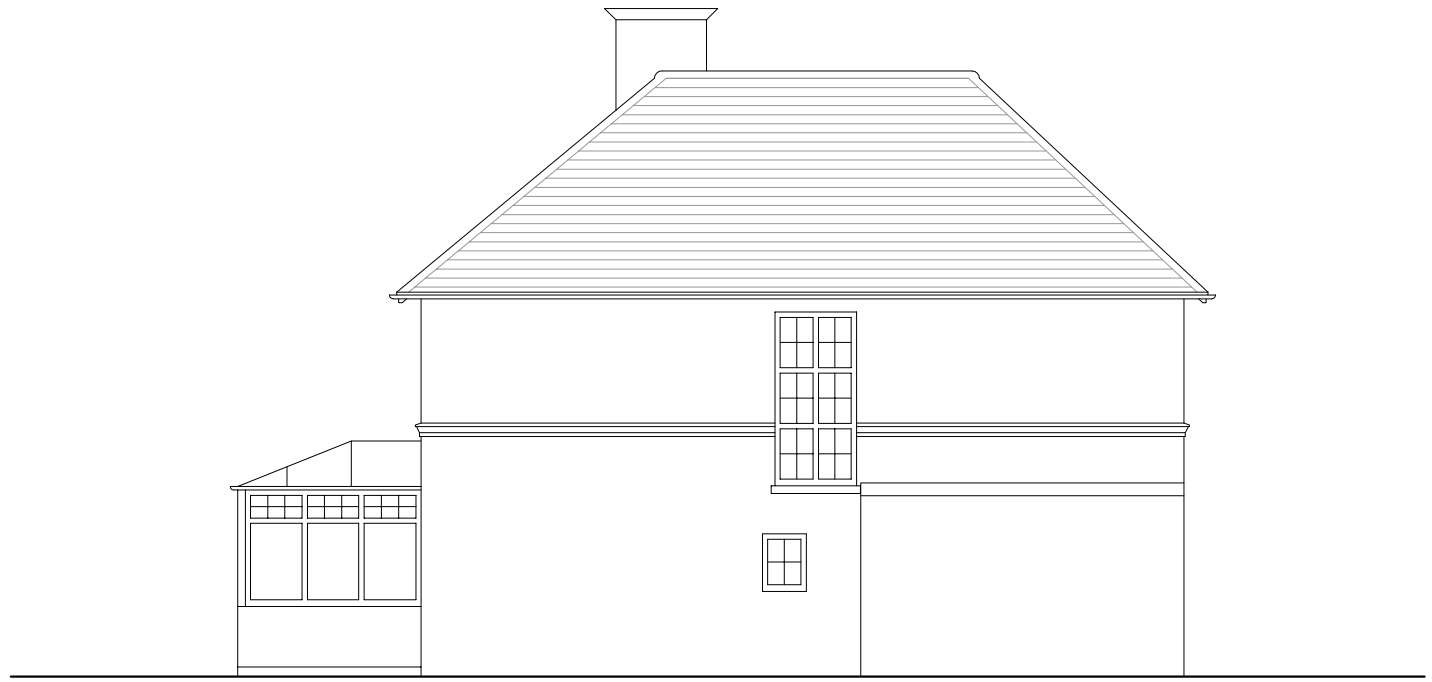

Rear (South-West) Elevation @ *1:100*

0 1 2 3 5m 10m

Scale 1:100

Rev	Description	Date
A	Amended	06.06.24

Job Reference:
Rear Extension
9 Park Lane
Southwick
BN42 4DL

Client:
Mr Alan Henderson

Drawing Title:
Elevations as Existing

Scale: 1:100 @ A3 | Dwg No: TGAT211/02 A | Drawn: | Date: 01.04.24

TG/AT

Architectural Services

All dimensions to be checked on site.

This drawing should be approved by Local Authority Planning/Building Control or other appropriate checking authority prior to commencement of work.

This drawing should not be reproduced without the prior consent of the author