
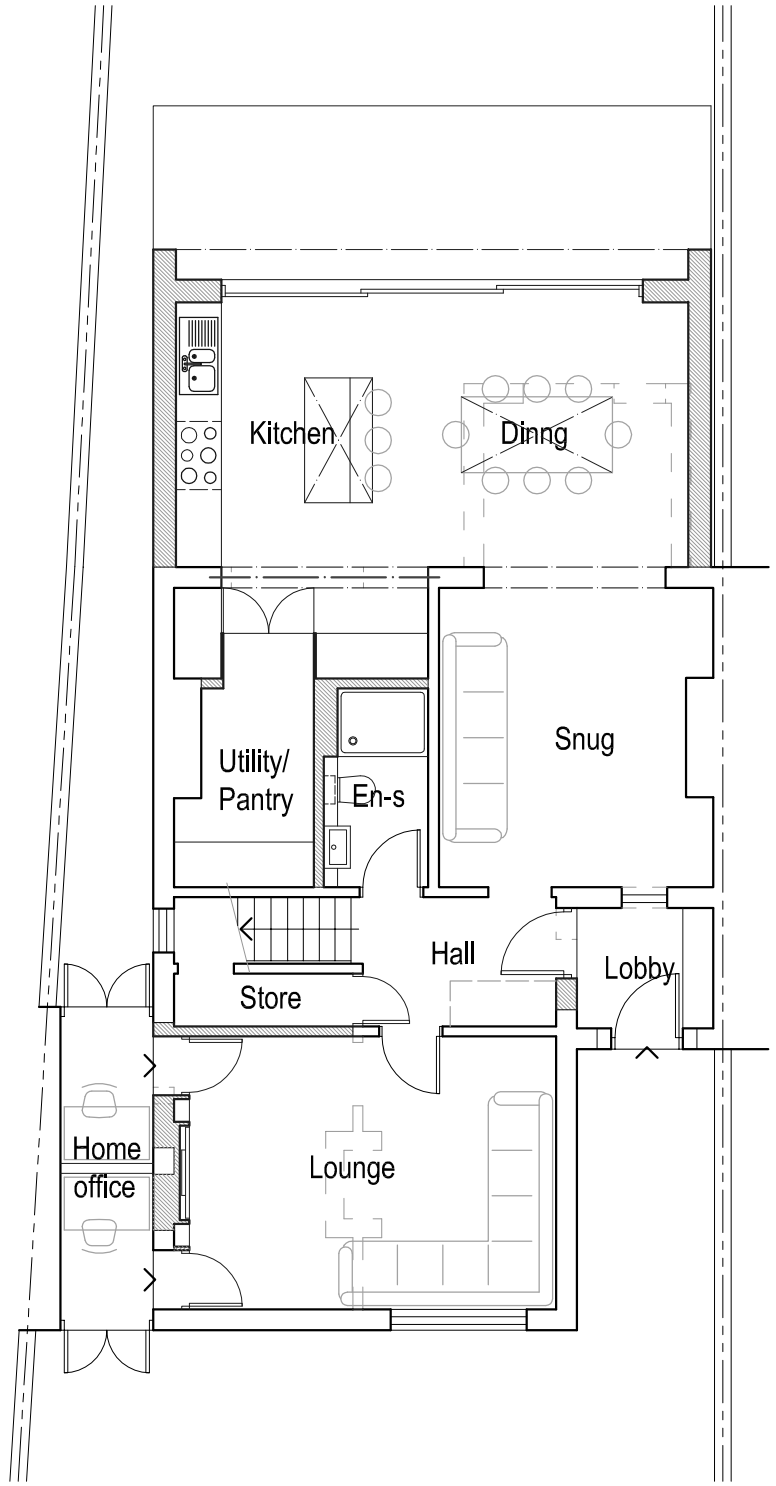


Ground Floor Plan @ 1:100

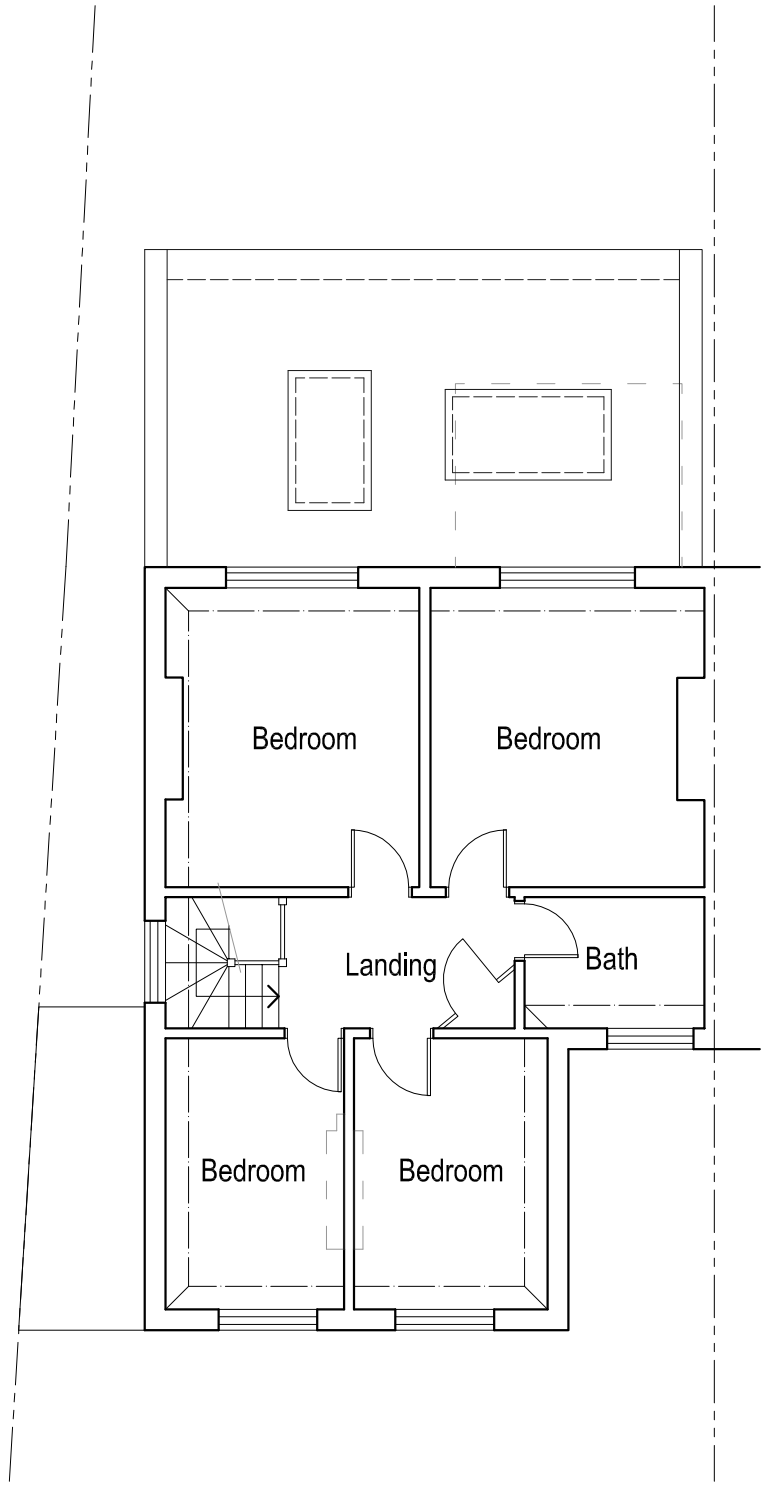

First Floor Plan @ 1:100

0 1 2 3 5m 10m

Scale 1:100

N

Rev	Description	Date
A	Amended	26.05.24

Job Reference:
Rear Extension
9 Park Lane
Southwick
BN42 4DL

Client:
Mr Alan Henderson

Drawing Title:
Plans as Proposed

Scale: 1:100 @ A3 | Dwg No: TGAT211/03 | Drawn: | Date: 01.04.24

TG/AT

Architectural Services

All dimensions to be checked on site.

This drawing should be approved by Local Authority Planning/Building Control or other appropriate checking authority prior to commencement of work.

This drawing should not be reproduced without the prior consent of the author