

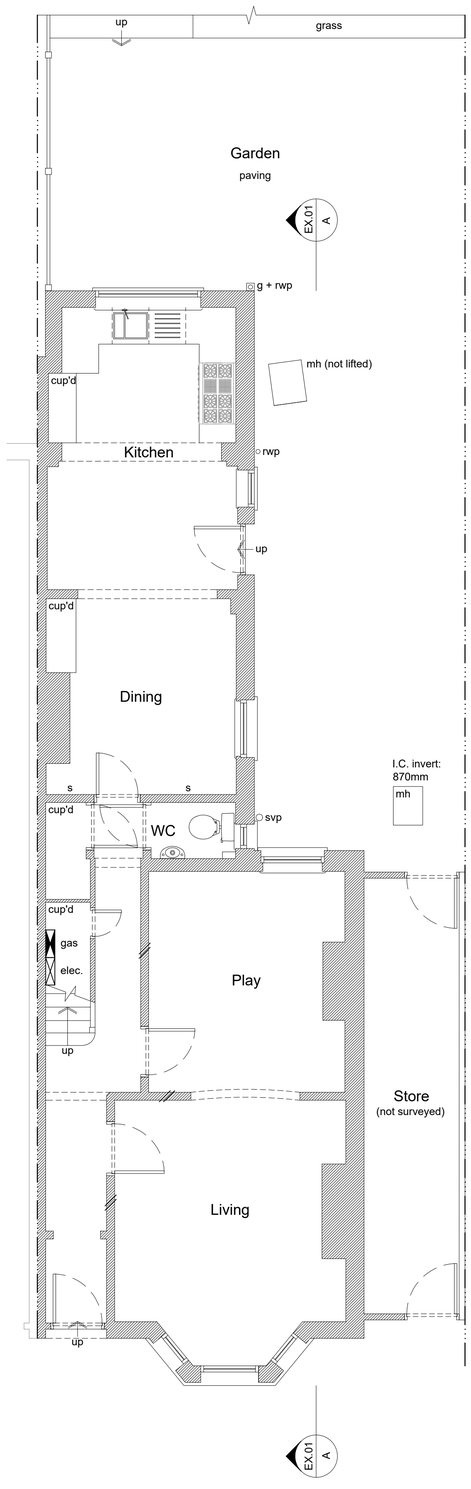


Existing Ground Floor Plan 1:50

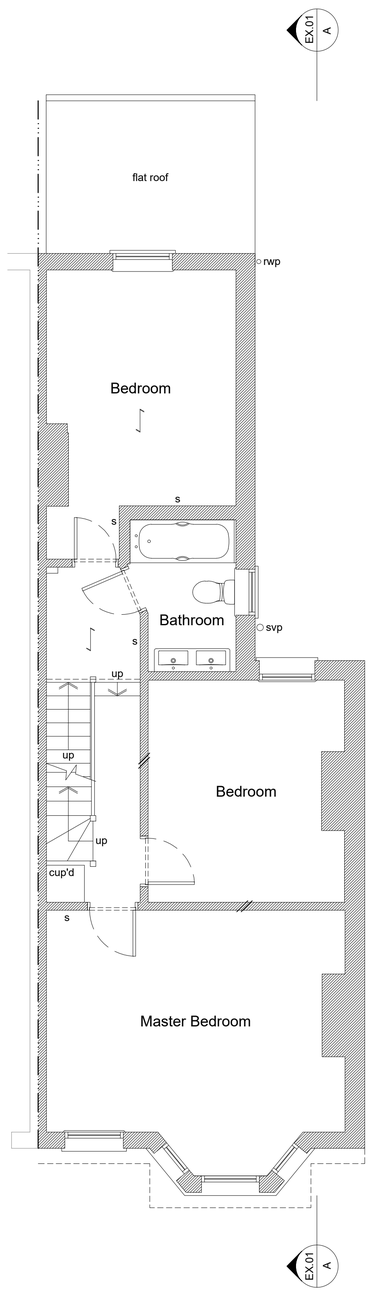


Existing First Floor Plan 1:50

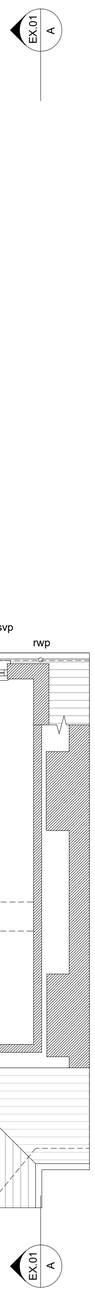

Existing Second Floor Plan 1:50

0 1 2 3 4 5 6 7 8 9 10
Scale In Metres

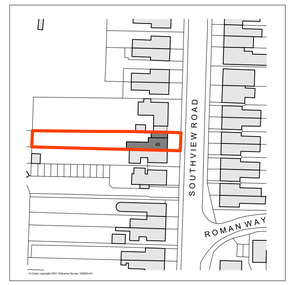

Location Plan 1:1250

0 25 50 75 100
Scale In Metres



Site Plan 1:500

0 10 20 30 40
Scale In Metres

TIMDEACON.
architect
timdeacon.architect@gmail.com

rev. date comment
amendments

client
Mr & Mrs Wolf

job
49 Southview Road
Southwick
Brighton
BN42 4TS

drawing title
072.EX.01

drawing title
Existing Plans, Section and Elevations
MEASURED SURVEY

date	scale/original sheet size	RIBA work stage
Nov '20	Varies @ A1	n/a

Do not scale off drawing unless solely for Planning purposes.
Check all dimensions on site before work commences.
All goods materials workmanship to conform with current building regulations BSS and COP's.
© Copyright Tim Deacon. Architect