




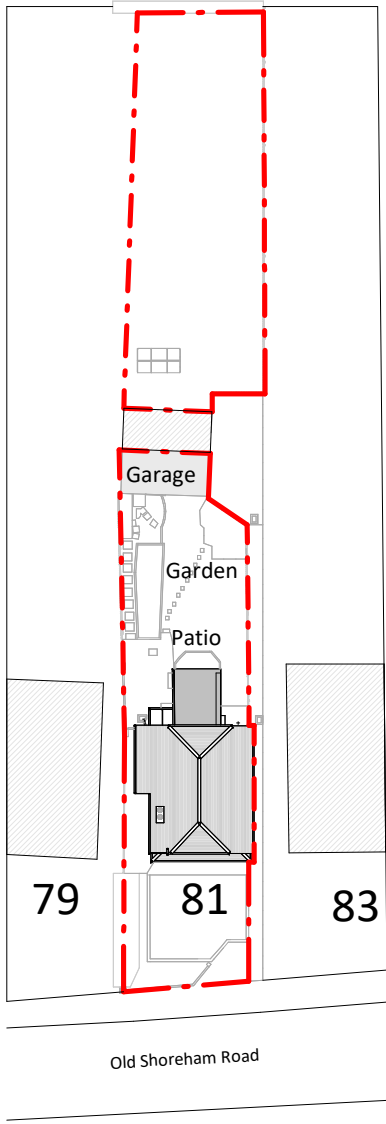

Existing Block Plan

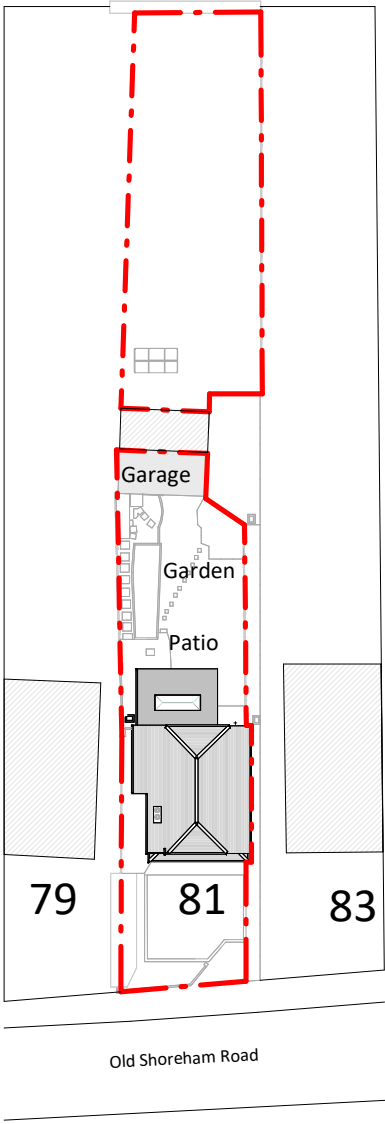

Proposed Block Plan

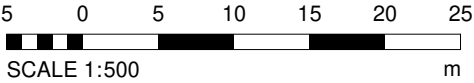

Copyright in the design and this drawing is the property of RESI. Reproduction in whole or in part is forbidden without written sanction of RESI. This drawing must be read in conjunction with all other relevant documentation and drawings.

RESI accepts no liability for any expense, loss or damage of whatever nature and however arising from any variation which has not been referred to them and their approval obtained.

Print out to actual scale. Do not scale, except unless for Planning purposes. All dimensions to be cross-checked on-site prior to manufacture and construction. Any discrepancies to be reported to RESI immediately.

NOTES

KEY

Neighbouring context - - - Boundary line



Revision		
Rev	Notes	Date
A	Planning Issue	01/06/2026



Job Title
Proposed rear ground floor infill extension, internal alterations and all associated work at 81 Old Shoreham Road, BN43 5TF

Drawing Status
Planning Drawings

Client
Robert Treadaway

Drawing Title	
Existing and Proposed Block Plan	

Scale 1 : 500 @ A3	Drawn RD
Date June 2026	Checked OB
Drawing No. B358551-1000	REV A