PROPOSED AND EXISTING VIEWS SHEET 1

203 BRIGHTON ROAD

client LIFETIME HOMES LTD
project 203 BRIGHTON ROAD WORTHING
date DEC 07
drg no 07032-30
scale NTS

SUBJECT TO DETAILED SURVEY OF SITE & REQUIREMENTS OF LOCAL AUTHORITY PLANNING & HIGHWAY DEPARTMENTS

CRESCENT DESIGNS
architecture
AURSTON HOUSE, CHESTERFIELD ROAD, GORING-BY-SEA,
WORTHING, WEST SUSSEX, BN12 6BY TEL (01903) 698280,
FAX (01903) 502334

© Copyright Crescent Designs (Sussex) Ltd

CONSENT REFUSED
12 FEB 2008
WORTHING BOROUGH COUNCIL

PROPOSED SCHEME FROM SOUTH WEST

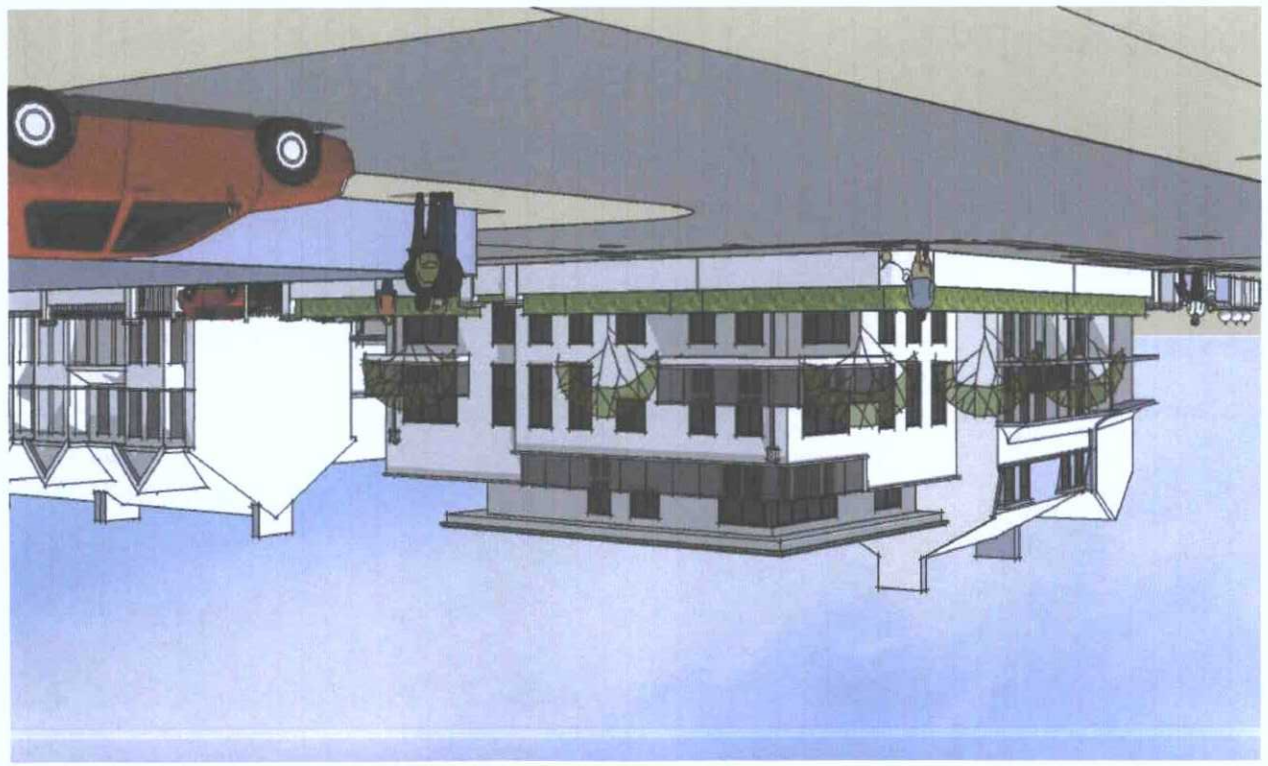

PHOTOGRAPH OF EXISTING FROM SOUTH WEST



DEPOSITED 12/12/08
BOROUGH OF WORTHING

T.P. OFFICE COPY